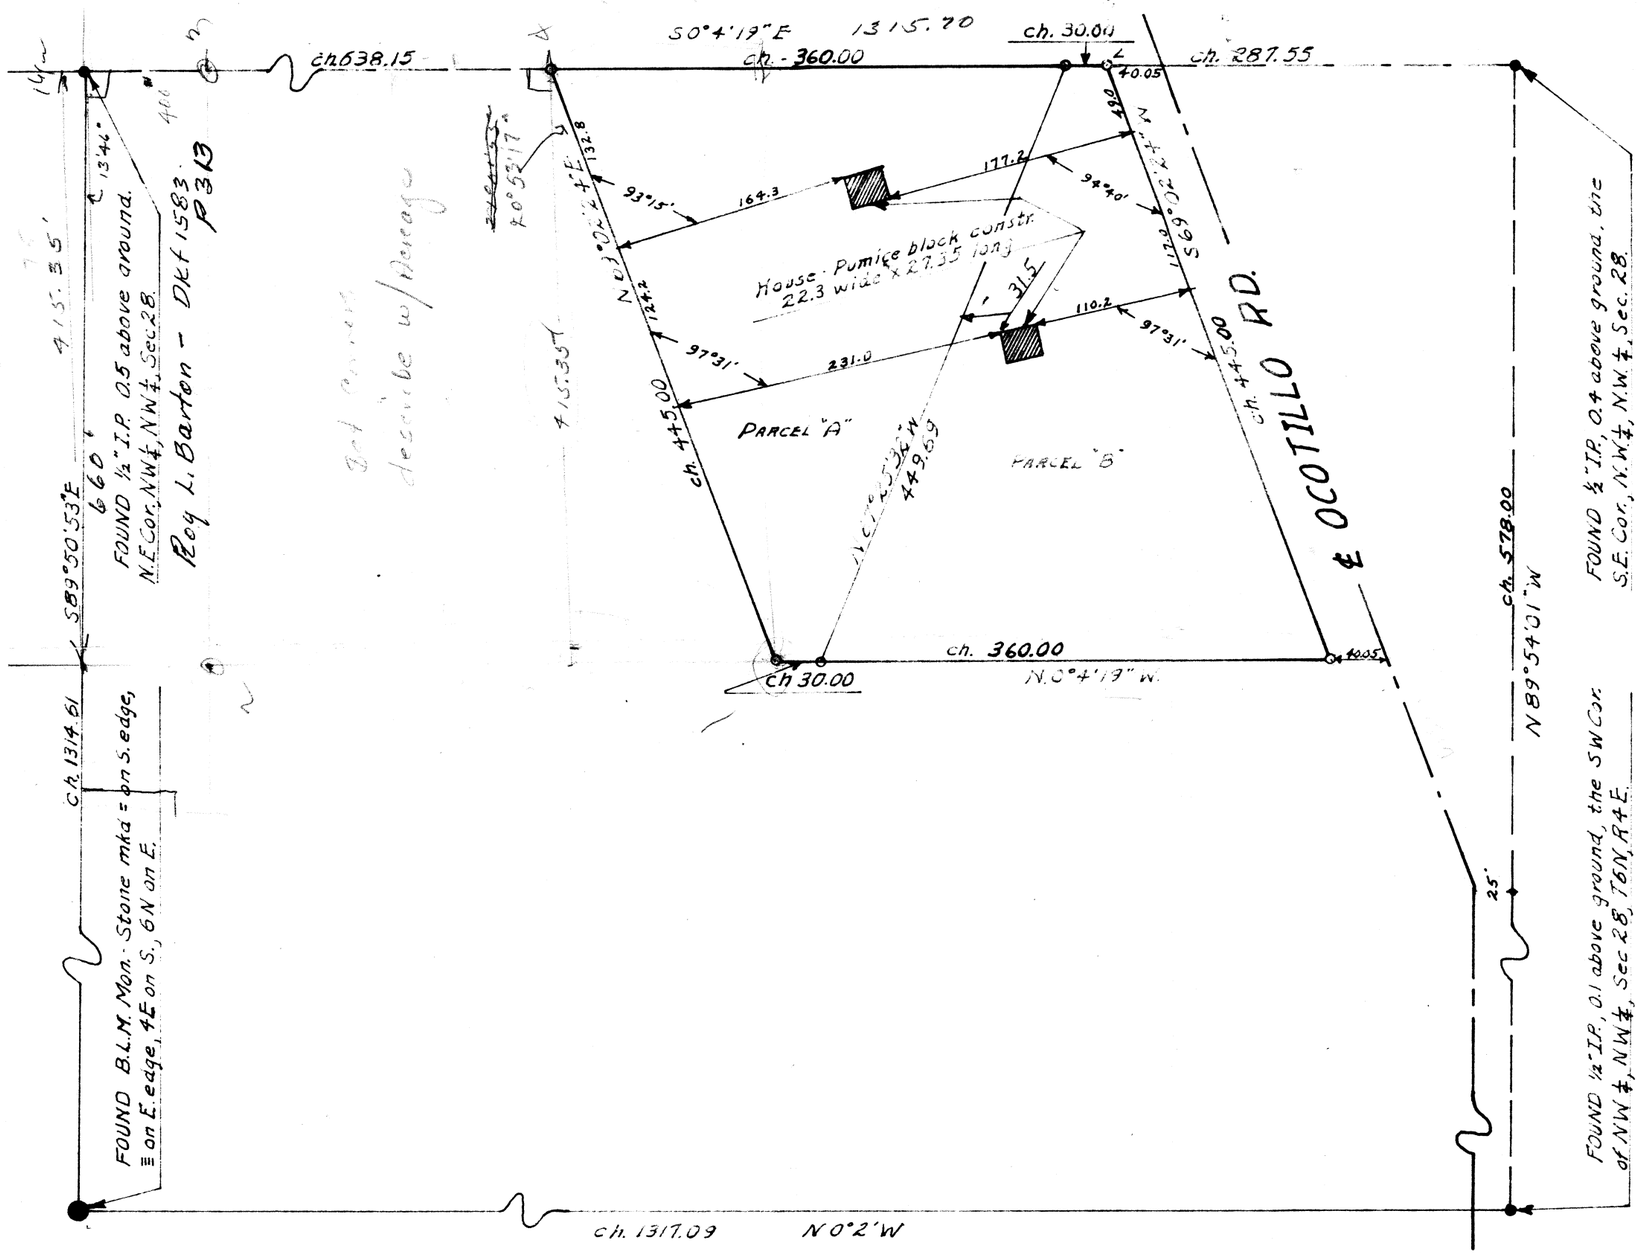

This will certify that the survey of the property shown hereon was made by me in July, 1959

Eugene V. Skelley

DIN 59780

REPORT OF SURVEY
FOR MR. MIDDLETON R. JONES - DEPICTING PROPERTY IN THE NW¼, NW¼, SEC. 28, T6N, R4E, G.&S.R.B.L.&M., AS DESCRIBED ON PAGE 498, DOCKET 2692 & PAGE 1 OF DOCKET 2133 OF THE OFFICE OF THE RECORDER, MARICOPA CO., ARIZONA.

NOTE: ● DENOTES MON. FOUND
○ DENOTES PIPE OR BAR SET.

Surveyed by E.V.S.	Closure by E.V.S.	Scale 1" = 100'	Job No. 59-131
Checked by H.L.W.	Checked by H.L.W.		Drawn by E.V.S.

ARIZONA SURVEYING SERVICE