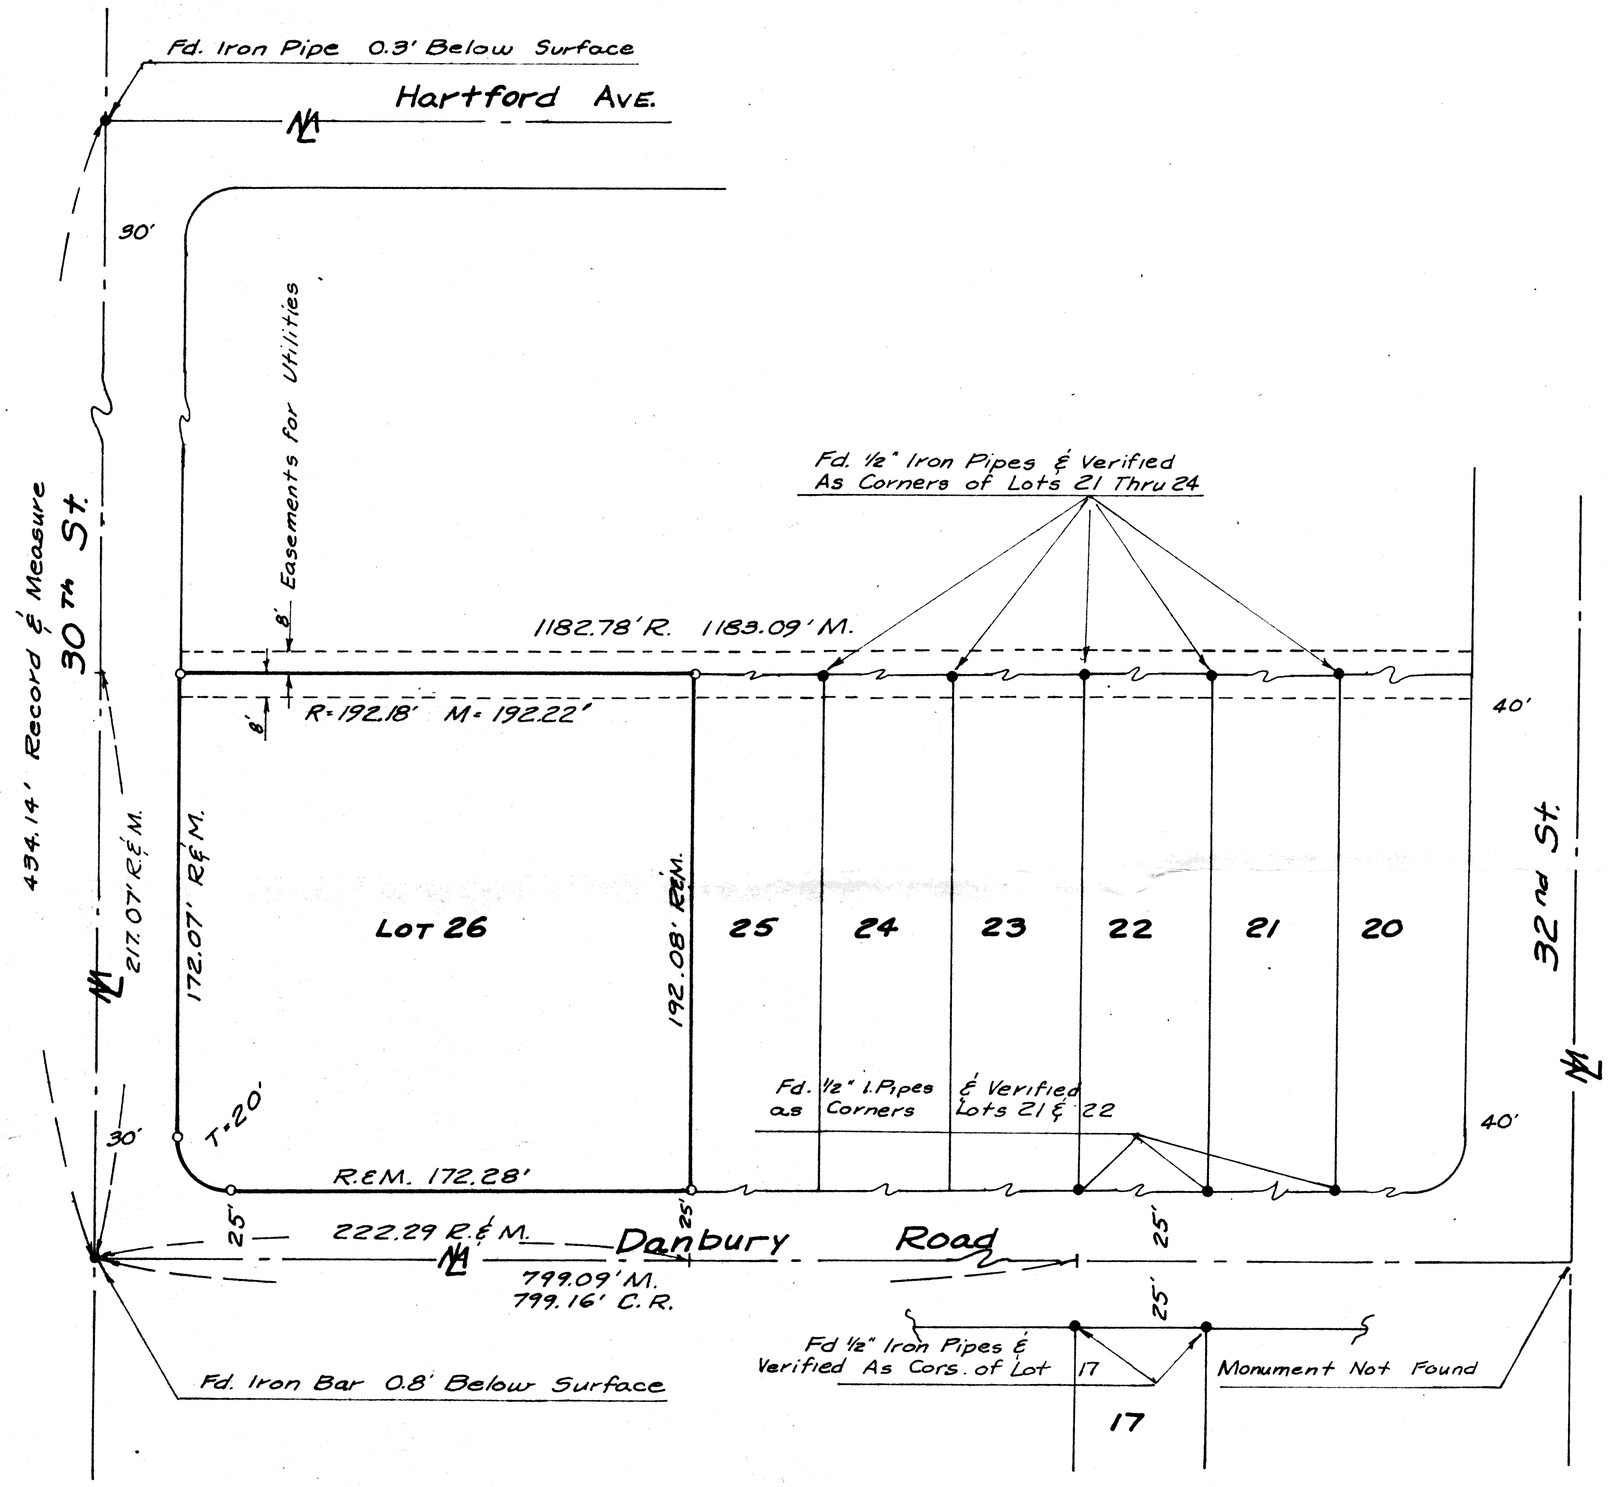

REPORT OF SURVEY

FOR

MR. & MRS.

HERMAN L. SHERLOCK

3006 E DANBURY RD., PHOENIX, ARIZONA

OF

LOT 26, CAMPO BELLO, A SUBDIVISION SHOWN ON PAGE 31, BOOK OF MAPS 54, M.C.R.

N

Scale 1" = 40'

LEGEND

- ● Indicates Fd. Monument
- ○ " Set 1/2" Iron Pipe L.S. 1681 Tag Attached
- C.R. = Calculated Record Distance
- R = Record Distance
- M = Measured Distance

D/N 59787

This will certify that the survey shown was made by me on January 31, 1968, & February 1, 1968

Eugene F. Shelley

2/15/68

ARIZONA SURVEYING SERVICE

2802 W. Solano Drive North
Phoenix Arizona