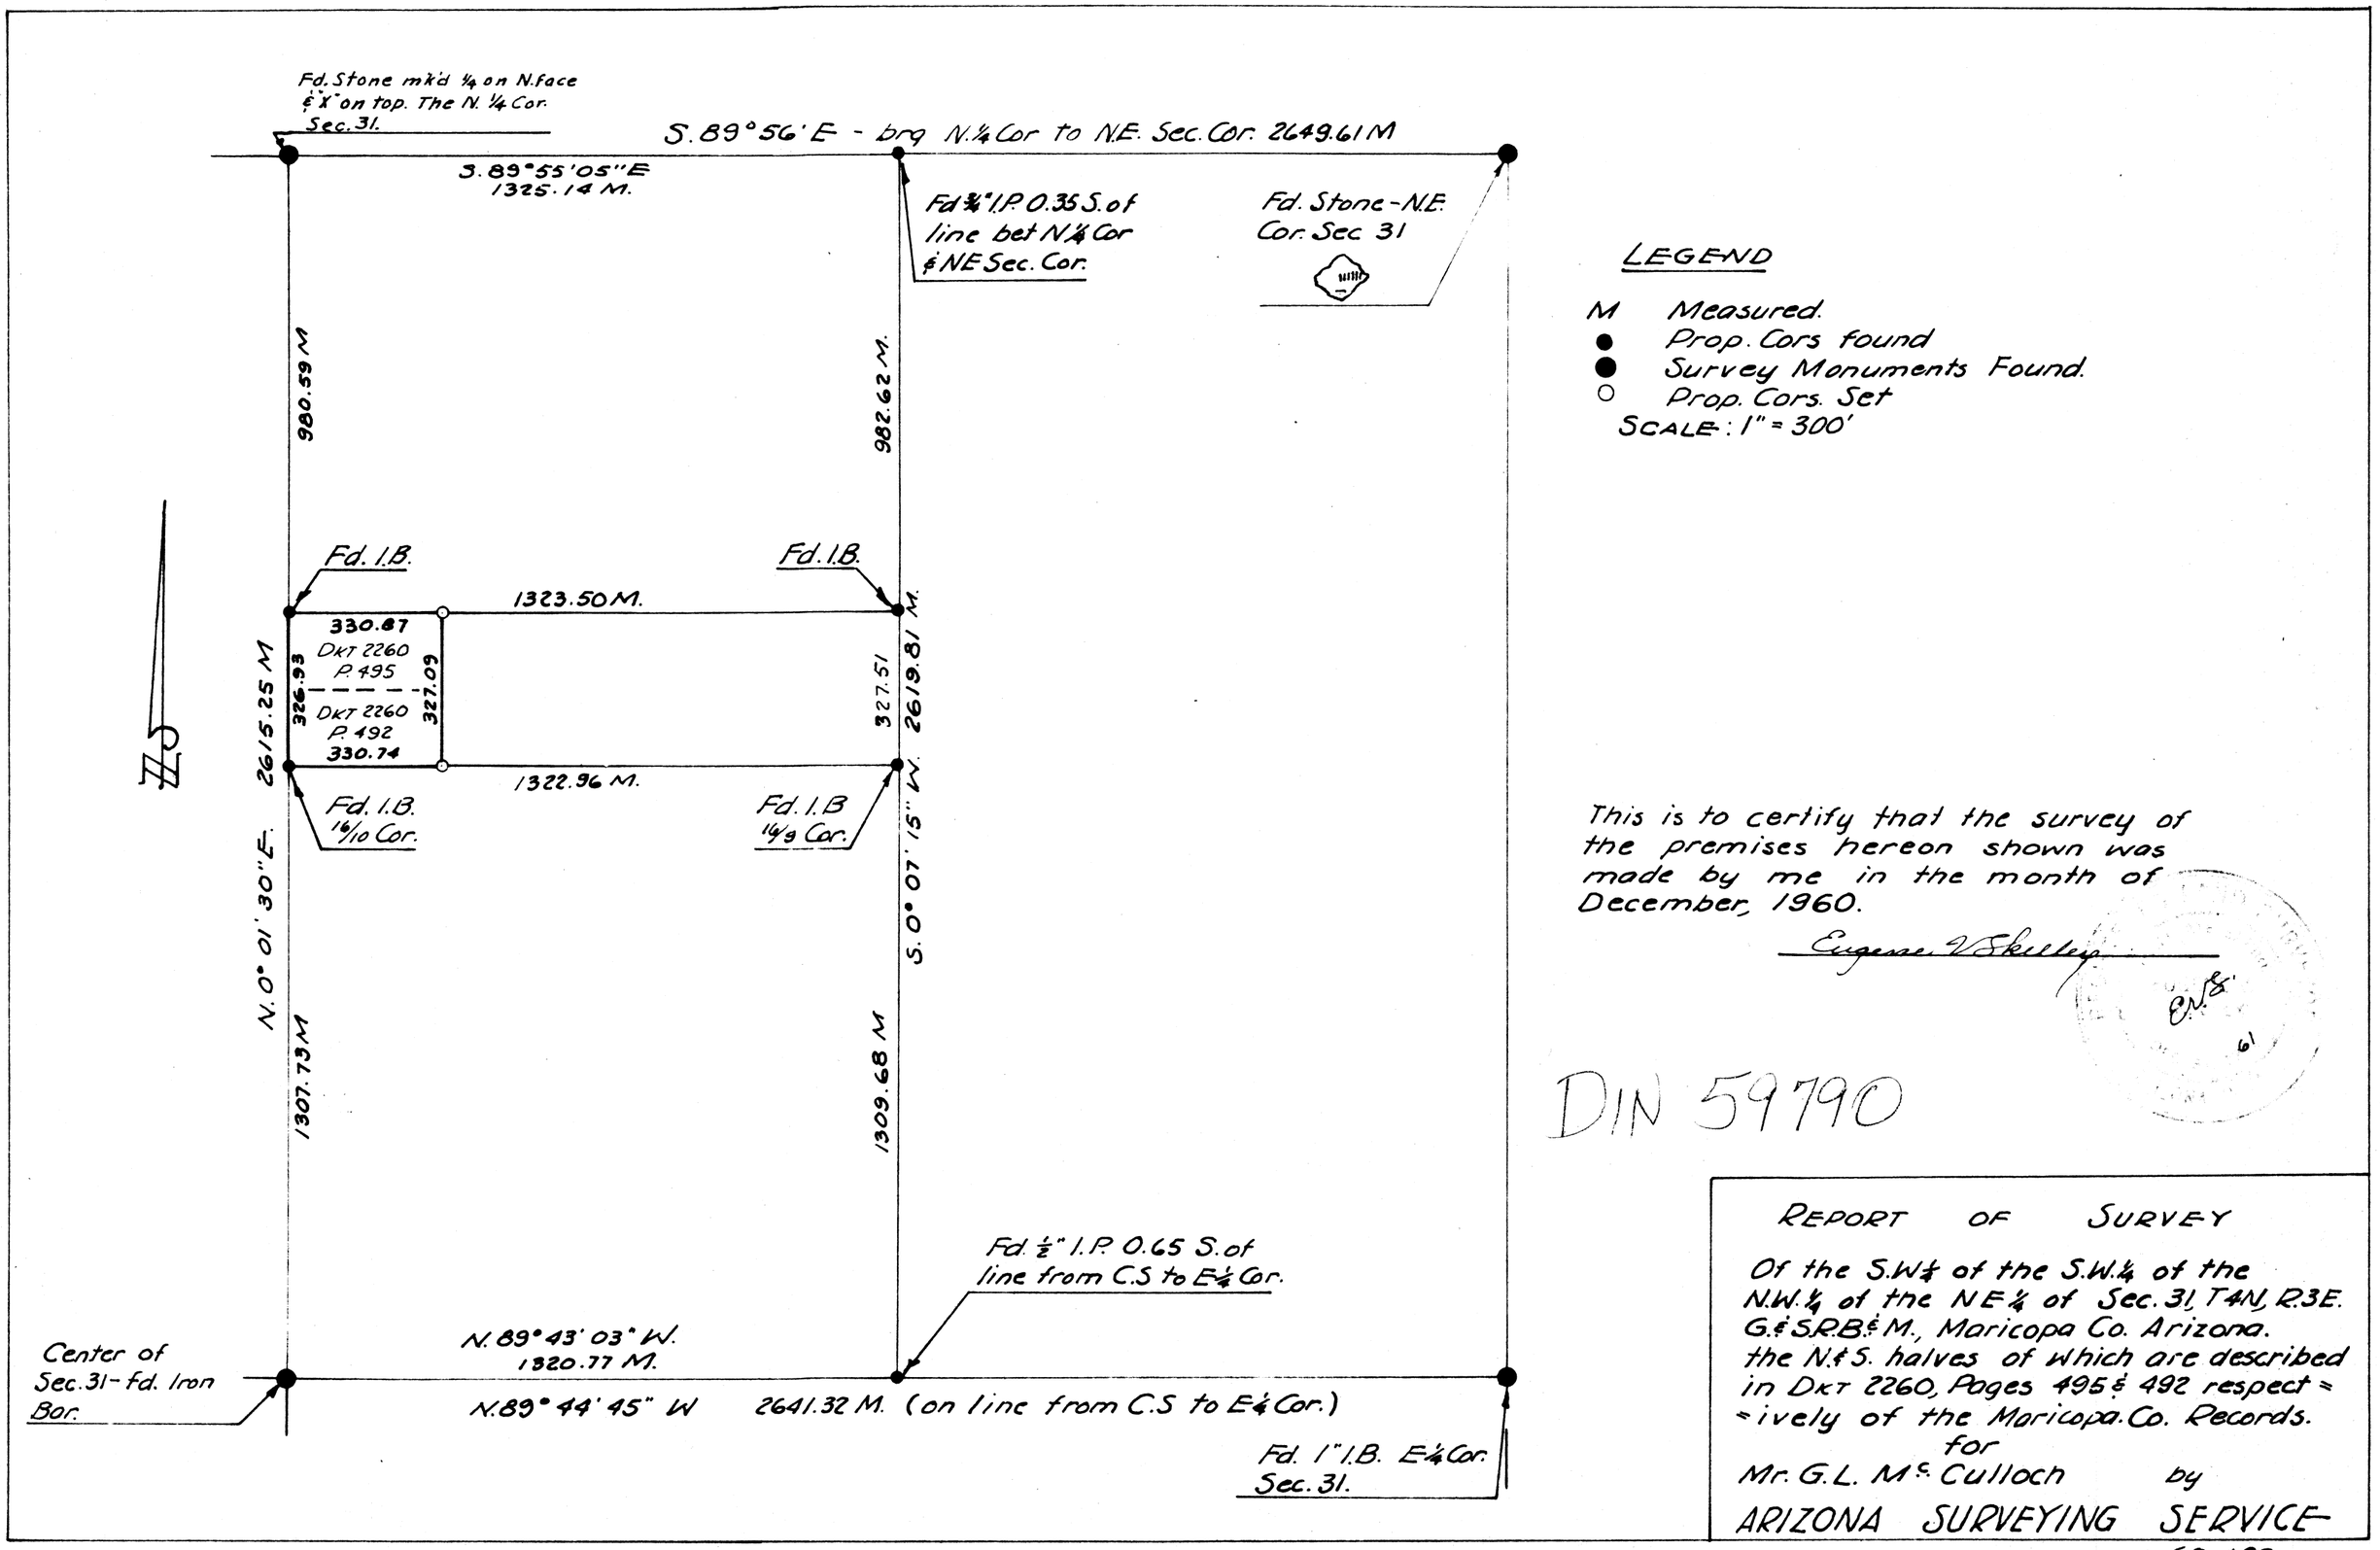
Fd. Stone m'k'd ¼ on N. face & "X" on top. The N. ¼ Cor. Sec. 31.
S. 89°56' E - brg N.¼ Cor to N.E. Sec. Cor. 2649.61 M
S. 89°55'05" E
1325.14 M.
Fd ¾" I.P. 0.35 S. of line bet N.¼ Cor & NE Sec. Cor.
Fd. Stone - N.E. Cor. Sec 31
980.59 M
982.62 M.
Fd. I.B.
Fd. I.B.
1323.50 M.
330.87
DKT 2260 P. 495
326.93
327.09
DKT 2260 P. 492
330.74
2615.25 M
327.51
2619.81 M.
1322.96 M.
Fd. I.B. 16/10 Cor.
Fd. I.B 16/9 Cor.
N. 0° 01' 30" E.
S. 0° 07' 15" W.
1307.73 M
1309.68 M
Fd. ½" I.P. 0.65 S. of line from C.S to E¼ Cor.
Center of Sec. 31 - fd. Iron Bor.
N. 89° 43' 03" W.
1320.77 M.
N. 89° 44' 45" W
2641.32 M. (on line from C.S to E¼ Cor.)
Fd. 1" I.B. E¼ Cor. Sec. 31.
LEGEND
M Measured.
Prop. Cors found
Survey Monuments Found.
Prop. Cors. Set
SCALE: 1" = 300'
This is to certify that the survey of the premises hereon shown was made by me in the month of December, 1960.
Eugene V. Skelly
E.V.S.
61
DIN 59790
REPORT OF SURVEY
Of the S.W.¼ of the S.W.¼ of the N.W.¼ of the N.E.¼ of Sec. 31, T4N, R3E. G.&S.R.B.&M., Maricopa Co. Arizona. the N.&S. halves of which are described in DKT 2260, Pages 495 & 492 respect = = ively of the Maricopa Co. Records.
for
Mr. G.L. McCulloch by
ARIZONA SURVEYING SERVICE
60-188