# REPORT OF SURVEY
FOR
## MRS. LUCILLE WESTALL
4037 W. MARICOPA STREET
PHOENIX, ARIZONA
OF

LOT 6, BLK 1, HOMEDALE, A SUBDIVISION OF THE E 1/2, SW 1/4, SEC. 10, T.1N., R.2E., G&S.R.B&M., MARICOPA COUNTY, ARIZONA AS RECORDED IN BK. 31, P.12 M.C.R.

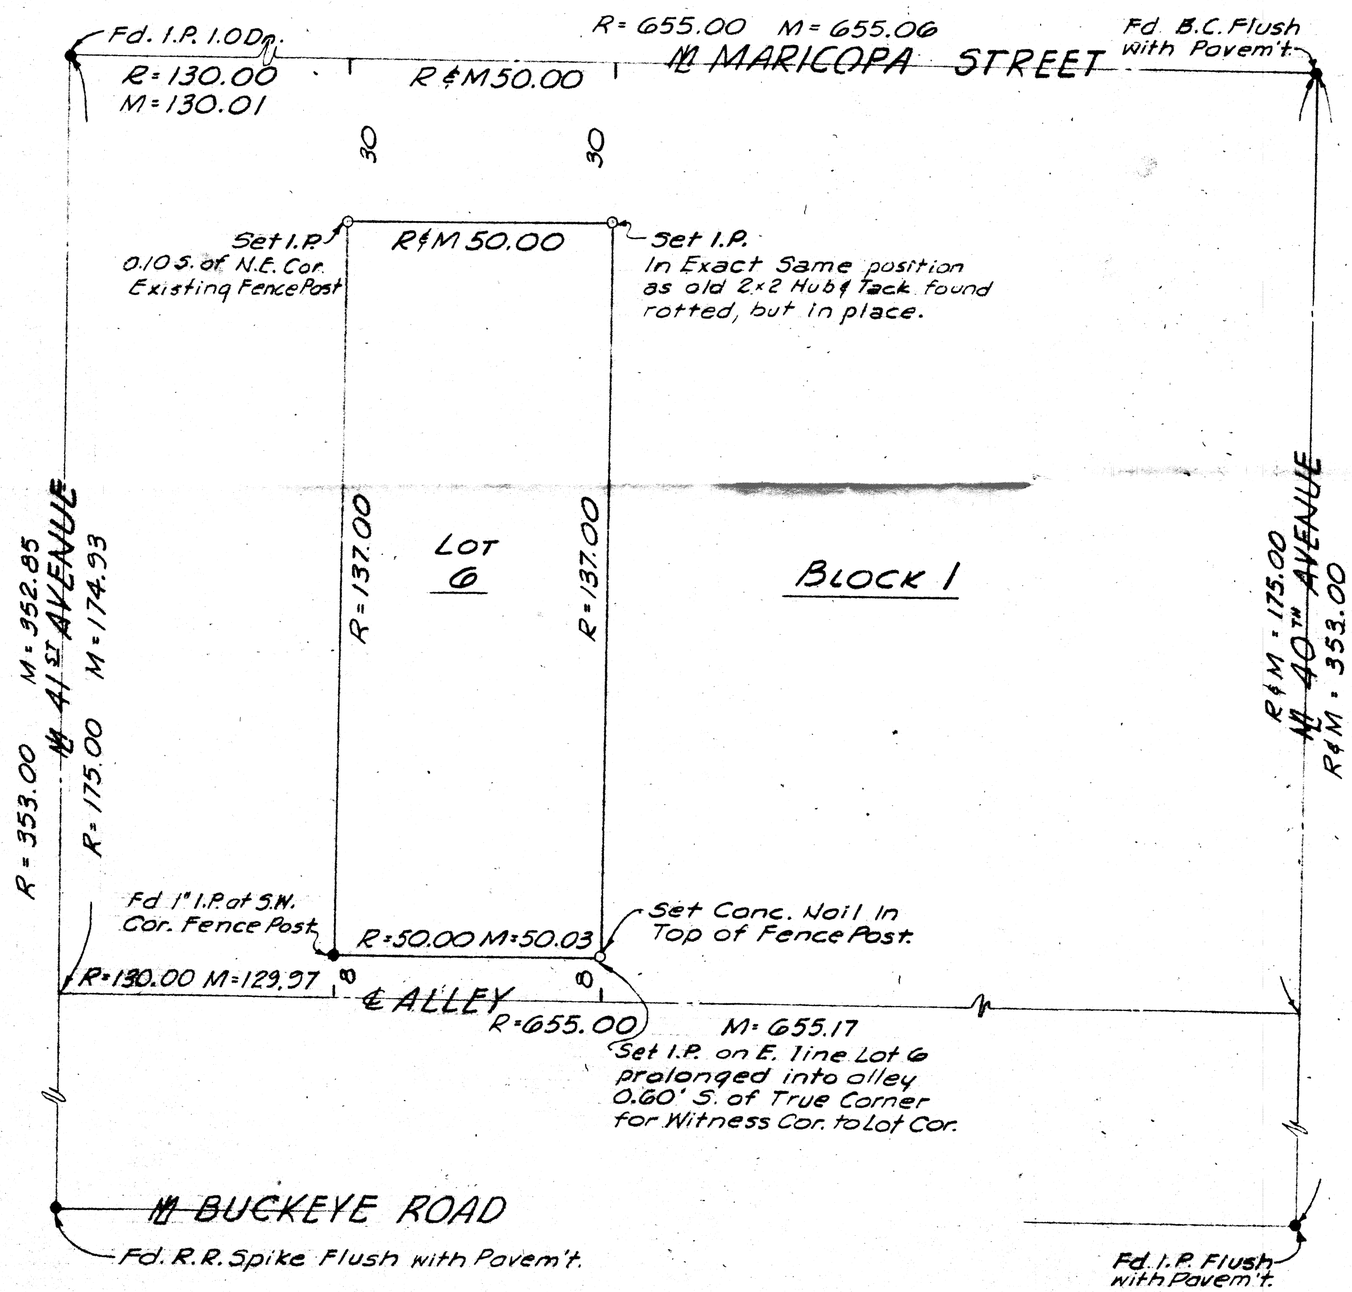


N

Scale: 1" = 20'

○ - 1/2" Iron Pipe Set
● - Mon Fd. as Noted
R - Data From M.C.R.
M - Measured in Field

This will certify that the survey shown hereon was made by me during the month of May, 1968.

Eugene T. Shelley

DIN 59791

ARIZONA SURVEYING SERVICE
2802 W. SOLANO DR. N., PHOENIX, ARIZONA
DRAWING NO. - L-68-513