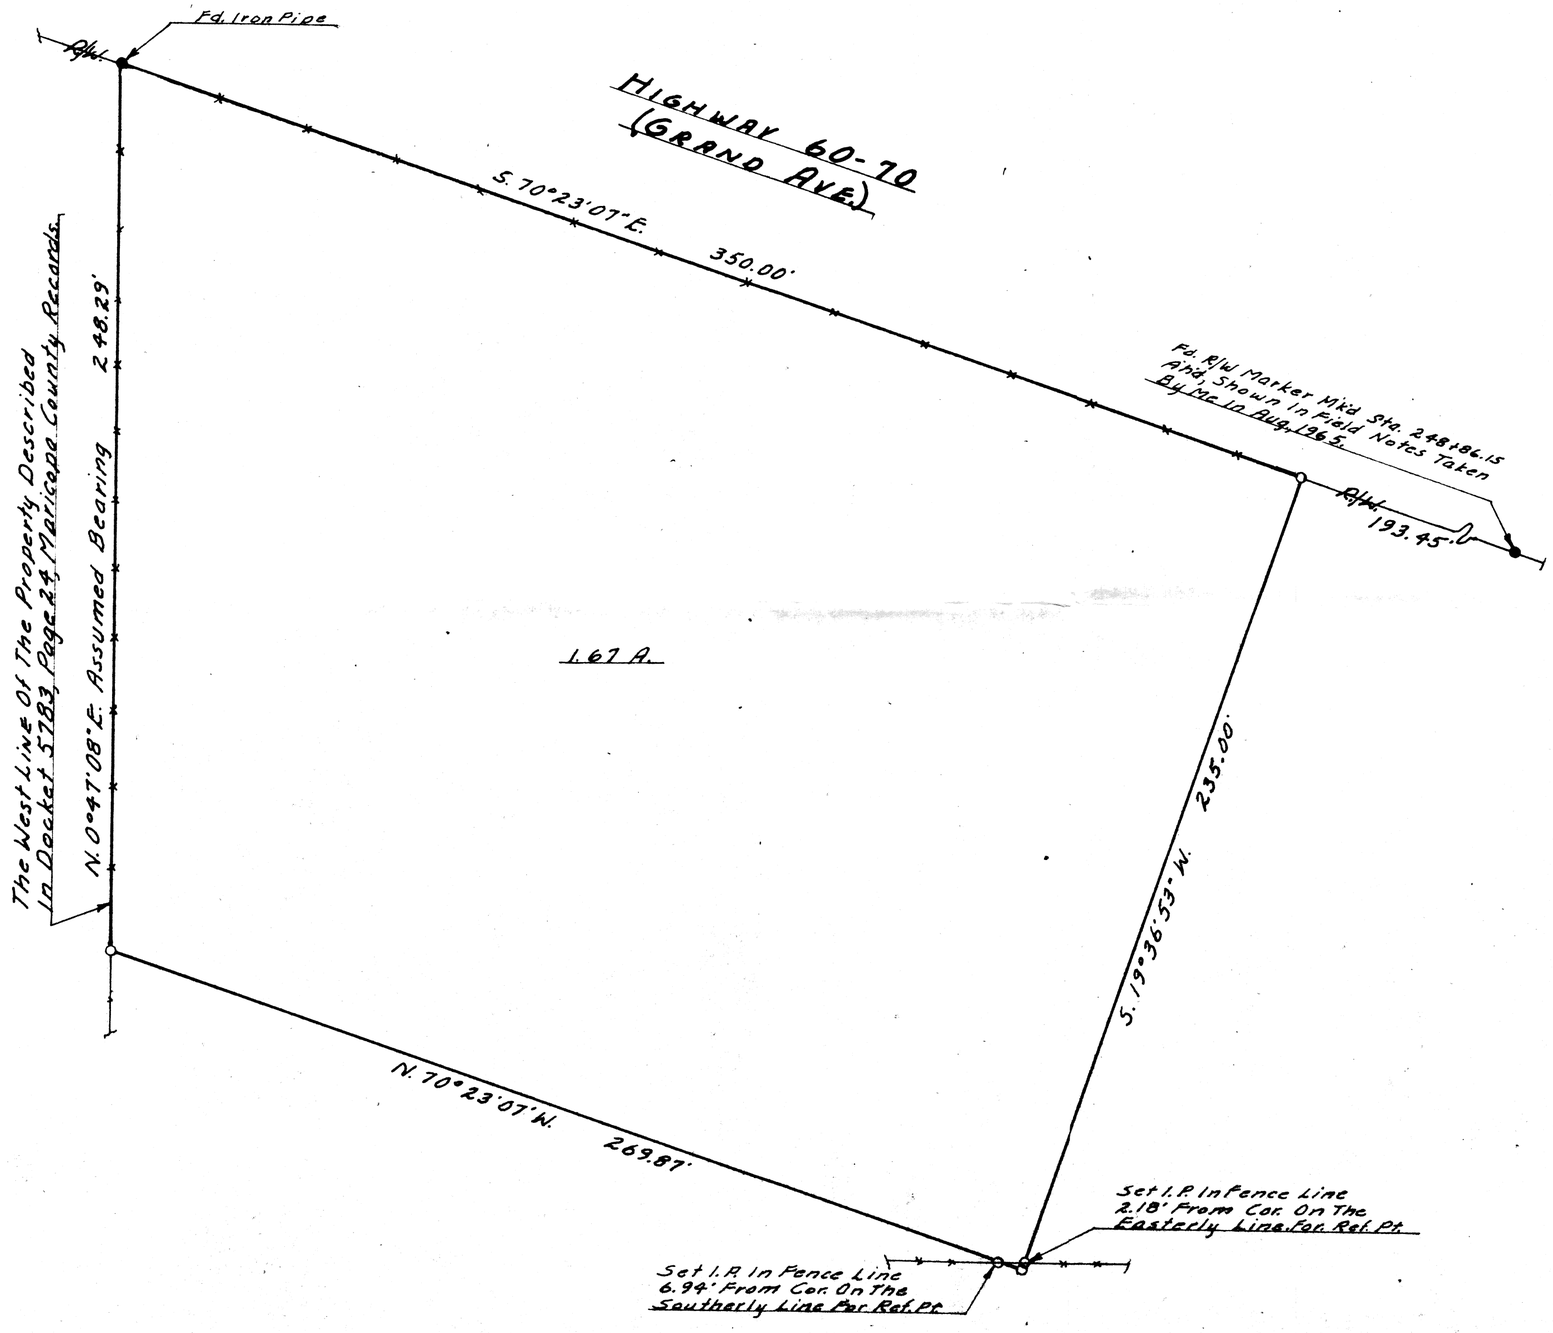

REPORT OF SURVEY
FOR
J.D. WAGONER, ET AL.
PEORIA, ARIZONA

OF

A PARCEL OF LAND LYING IN THE N.W. 1/4, SEC. 22, T.3N., R.1E., G.&S.R.B.&M., MARICOPA, COUNTY, ARIZONA AS SHOWN HEREON.

N

Scale, 1" = 30'

O - 1/2" Iron Pipe Set

This will certify that the survey shown hereon was made by me Jan. 18th & 19th, 1968.

Eugene V. Skelley

REGISTERED LAND SURVEYOR
EUGENE V. SKELLEY
Date Signed 2-14-68
ARIZONA, U.S.A.

DIN 59796.

ARIZONA SURVEYING SERVICE
2802 W. SOLANO DR. N., PHOENIX, ARIZONA
DRAWING No.- L-68-501.