SUR. G & H	JOB 60-179-A
DR. HLM	SCALE 1"=20'

This is to certify that the survey here shown was made by me in August & Nov. 1960.

Eugene V. Skelley

REPORT of SURVEY

This plat delineates the boundaries as set and the existing topography of the West 248.85 feet of the South 115.00 feet of Lot 32 of Valencia Acres, a subdivision of the W½ of the S.W.¼ of Sec. 25, T.2N., R.3E. G&S.R.B.& M. as recorded in Book 17, P.30, Maricopa Co., Arizona Records. & Dkt. 1248, P.438.

ARIZONA SURVEYING SERVICE

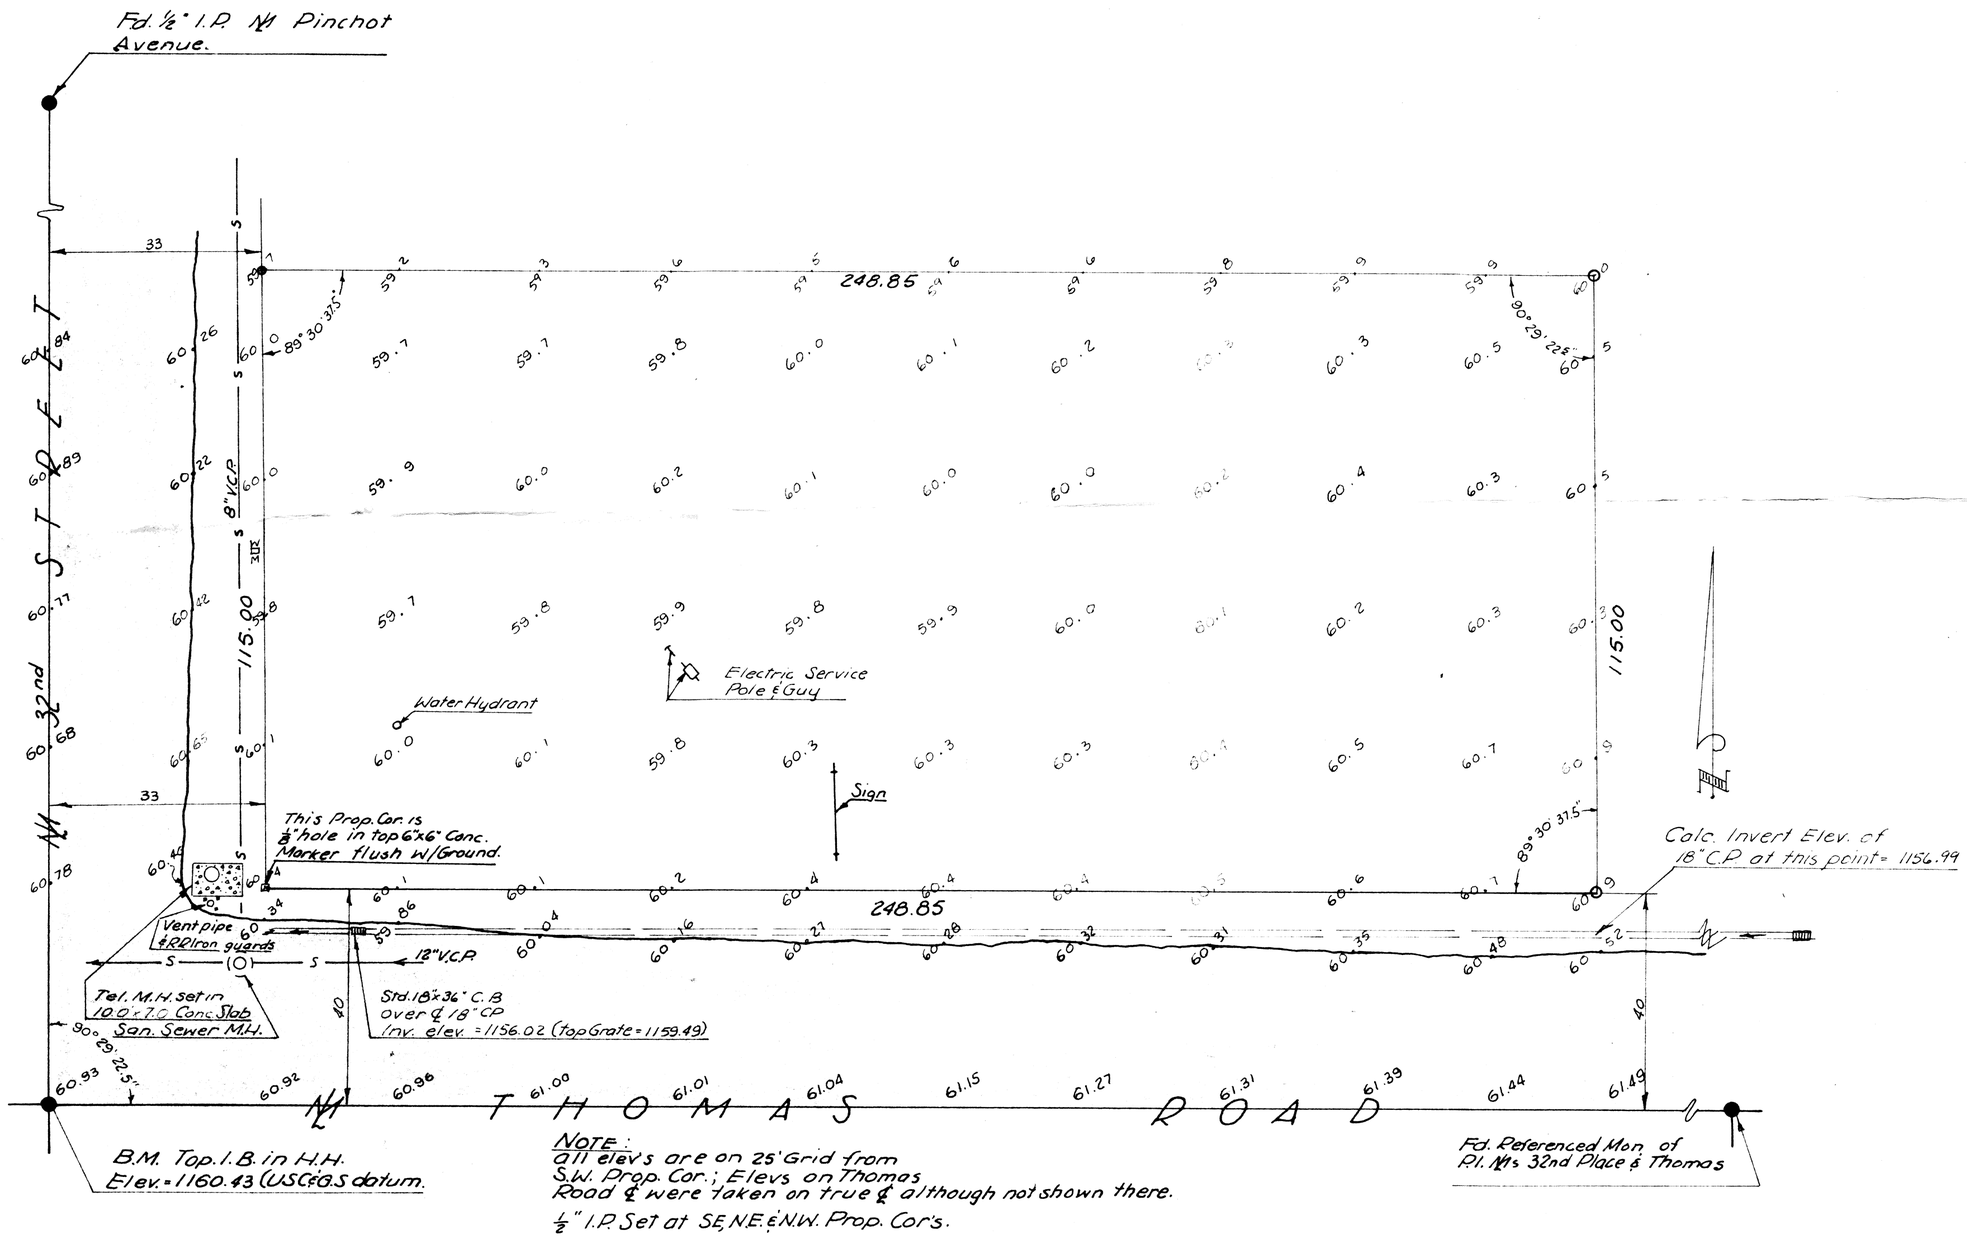

NOTE:
all elev's are on 25' Grid from S.W. Prop. Cor.; Elevs on Thomas Road ℄ were taken on true ℄ although not shown there.
½" I.P. Set at S.E., N.E. & N.W. Prop. Cor's.

DIN 59800