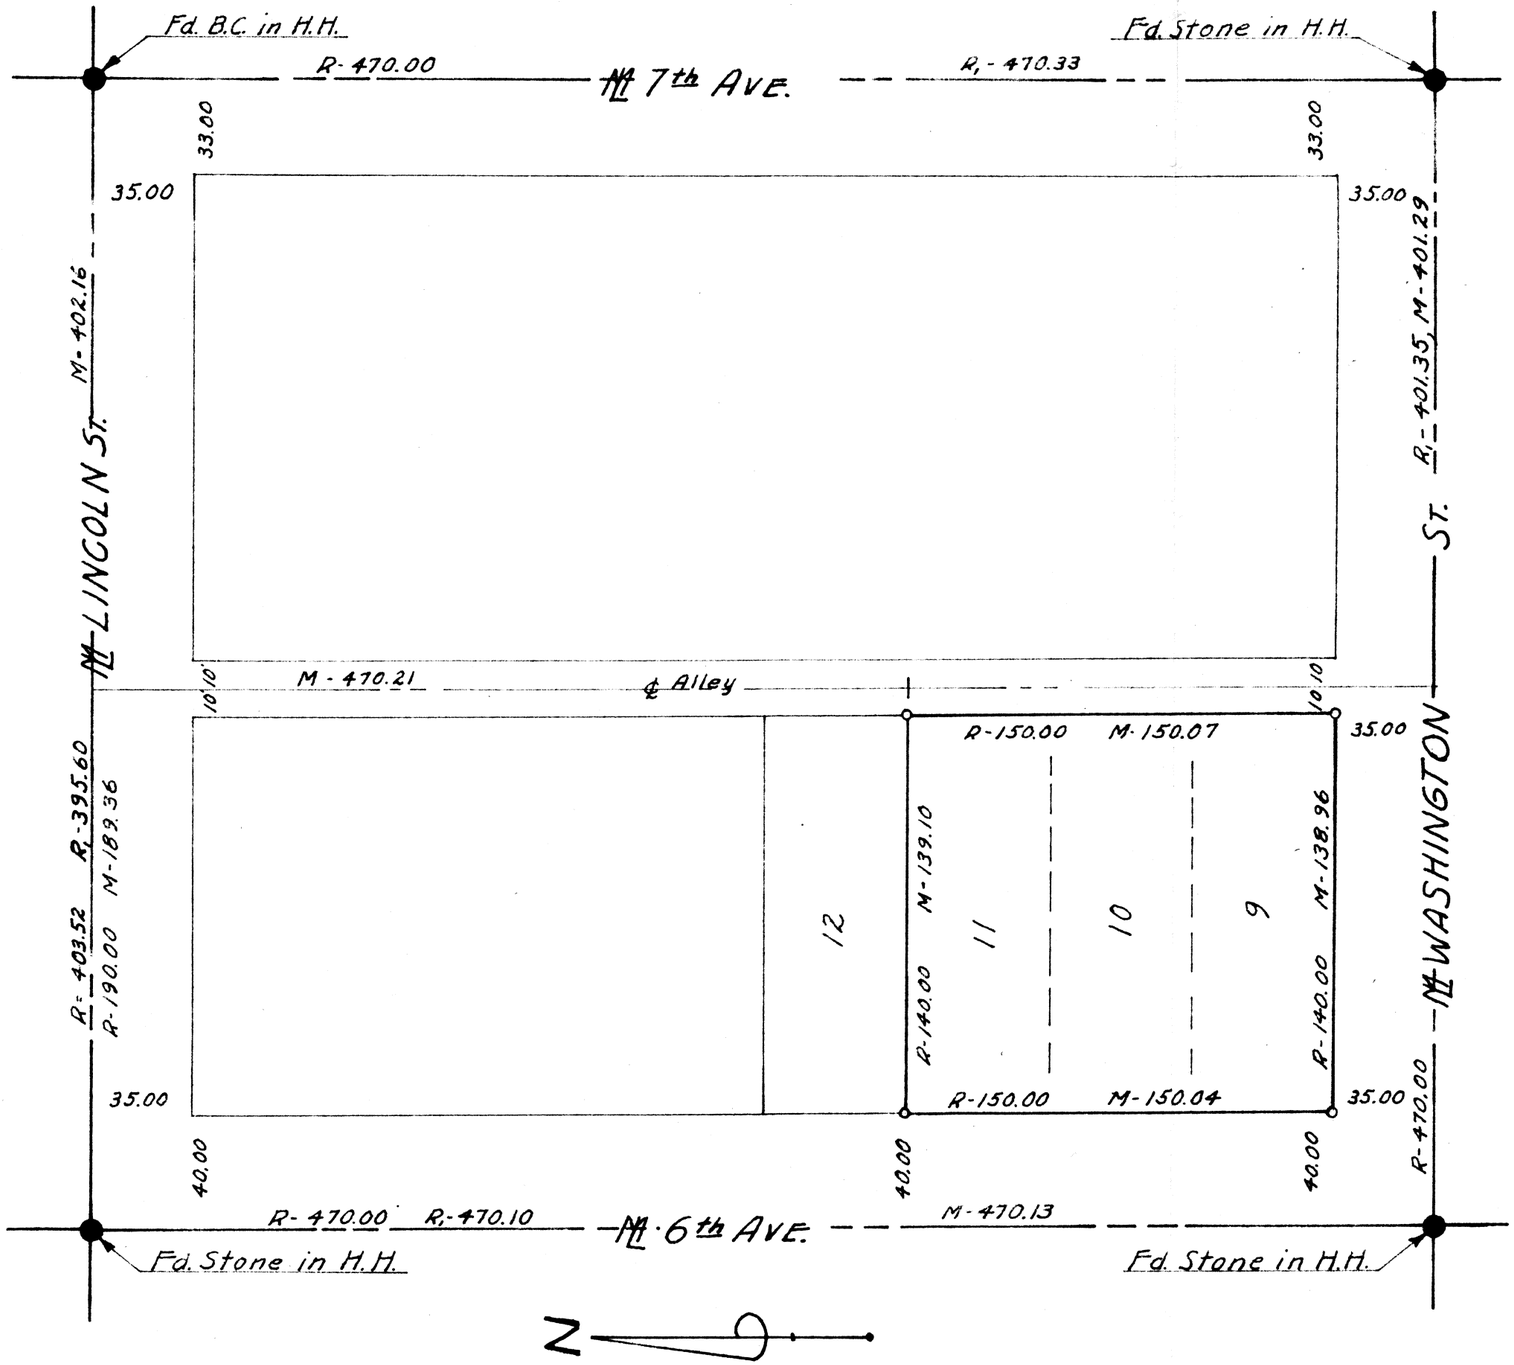

LEGEND

o - ½ I.P. Set.
● - Monument fd. (H.H. - Hand-Hole).
R - Book of Maps 3, P. 42 (Park Add.), M.C.R.
R, - Book of Maps 10, P. 10, M.C.R.
M - Measured.

NOTE

(1) - Location of monument for the N.E. Cor. Blk. 13 as shown on P. 10 of Book of Maps 10, was evidently 6.32' West of true position and has since been relocated. See P. 29, Bk of Maps 57, M.C.R.
(2) - Lincoln St. is now "A" Ave.
Washington St. is now Glendale Ave.

CERTIFICATION

This will certify that the survey shown hereon was made by me during the month of Oct. 1960

Eugene V. Skelley

REGISTERED LAND SURVEYOR
EUGENE V. SKELLEY
ARIZONA U.S.A.

DIN 59804

REPORT OF SURVEY
FOR
MR. THOMAS COURY
Depicting Lots 9, 10 & 11 of Block 13, Park Addition to Glendale, Arizona, as shown on Page 42, Book 3 of Maps, M.C.R.

BY

ARIZONA SURVEYING SERVICE

	DRAWN By -- E.V.S.		Scale - 1" = 50'
			Job No. 60-182