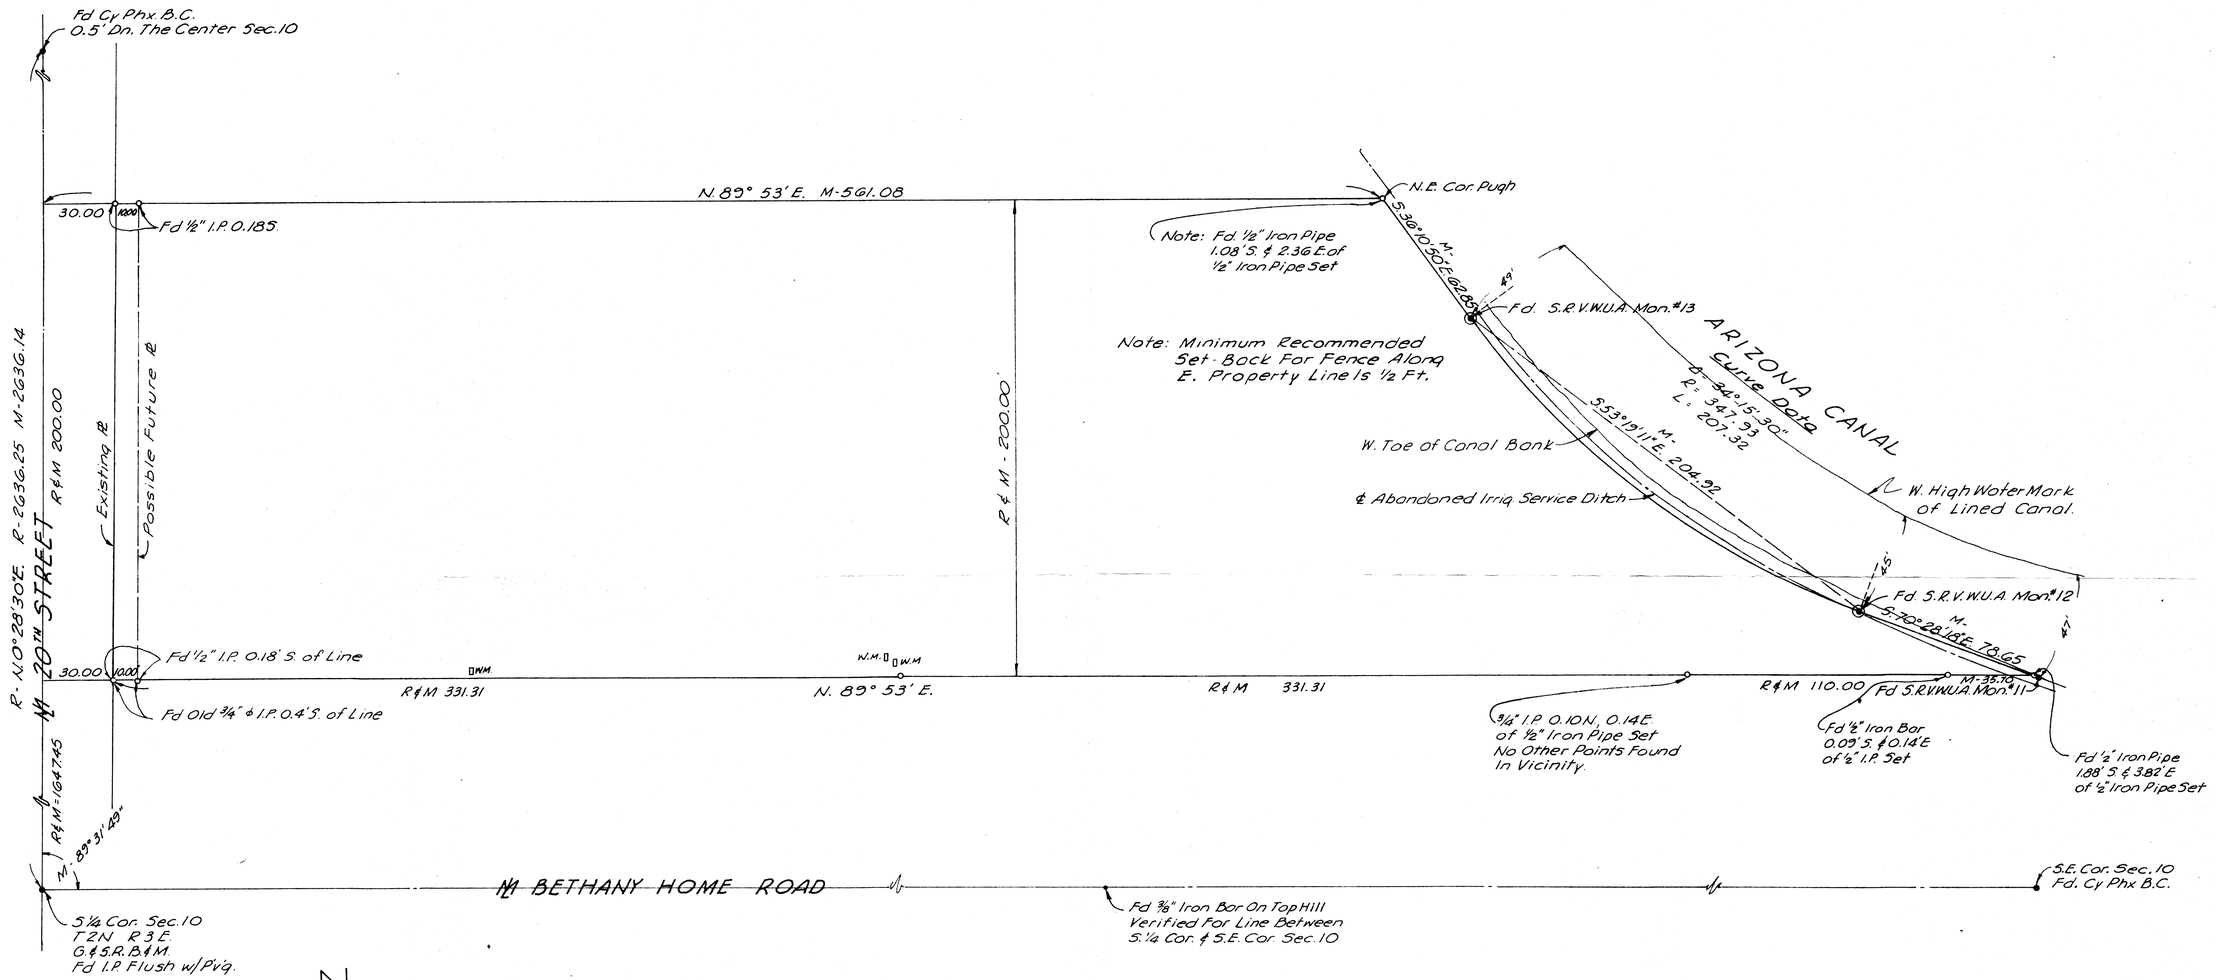

N

Scale: 1" = 30'

LEGEND

- ◉ - S.R.V.W.U.A. Mon. Metal Tab Set In Concrete.
- ○ - ½" Iron Pipe Set.
- ● - Mon. Fd as Noted.
- R - Data from M.C.R.
- M - Measured in Field.
- ▯W.M. - Water Meter

1×2 Tacked Hubs Set at Approx. 50' Intervals Along Both North and South Sidelines of Property. No Existing Improvements Shown Hereon Except As Noted.

This Survey Is Strictly Conformable To The Legal Description Recited In Docket 4164, Pg. 44, M.C.R., And The "On The Ground" Existing Location Of The Southwesterly Right Of Way Line Of The Arizona Canal.

This will certify that the survey shown hereon was made by me during the months of August, October, November, 1967 and March, April, 1968.

Eugene V. Shelley

REPORT OF SURVEY
FOR
DALE PUGH

836 FIRST NATIONAL BANK BLDG.
411 N. CENTRAL AVENUE
PHOENIX, ARIZONA

OF

THE PARCEL OF GROUND DESCRIBED IN DOCKET 4164, PG. 44, M.C.R.

DIN 59808

ARIZONA SURVEYING SERVICE
2802 W. SOLANO DR. N. PHOENIX, ARIZONA
DRAWING NO. - L-67-489