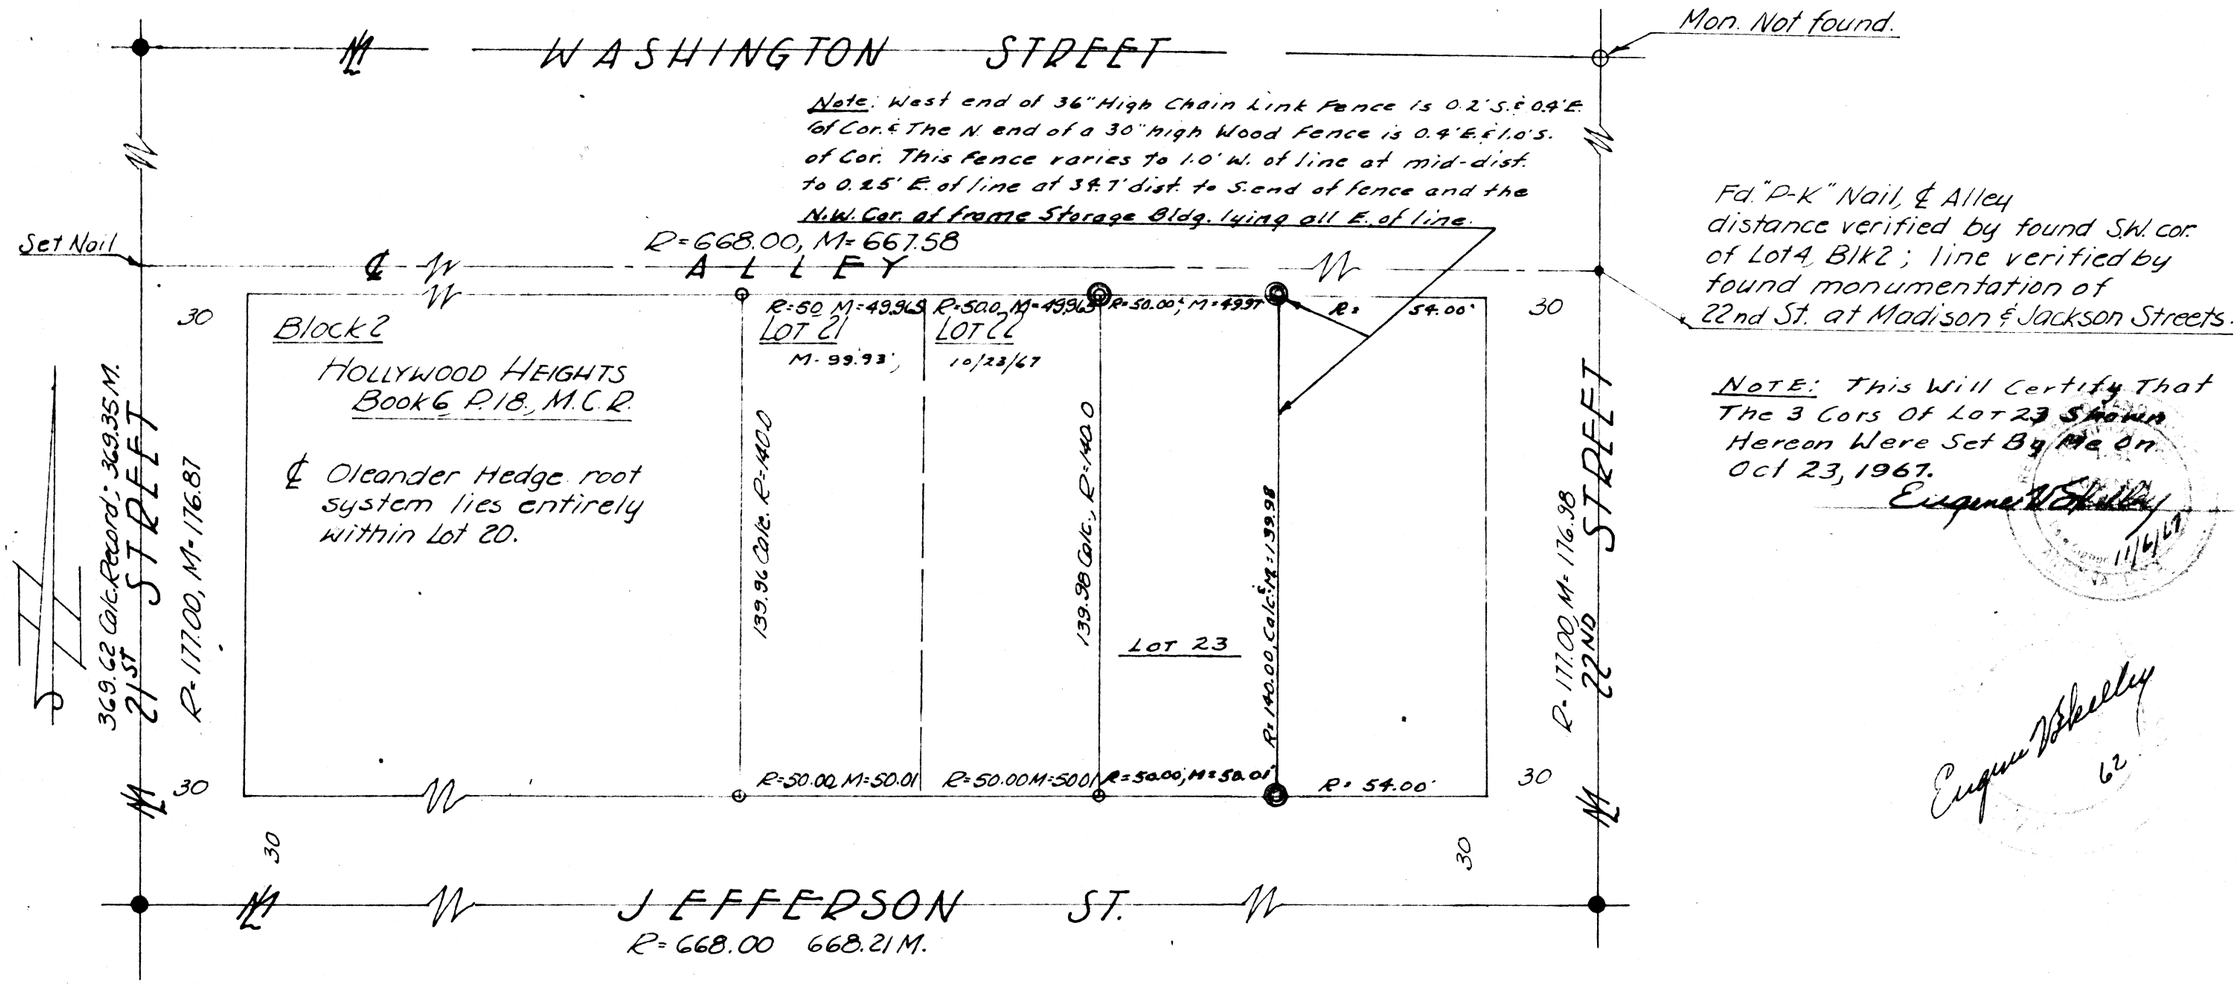

Eugene V. Skelley
62

SCALE 1" = 40'

JOB L-62-294
& L-67-493

REPORT OF SURVEY
Of Lots 21 & 22 of Hollywood Heights a subdivision of part of the N.E. 1/4 of Sec. 10, T.1N., R.3E., G.&S.R.B.&M. in Maricopa Co., Arizona.
For Mr. & Mrs Cullen Croig
2132 E. Jefferson St.
Phoenix, Arizona.
by
ARIZONA SURVEYING SERVICE
2802 W. SOLANO DR. NORTH, PHOENIX.

● Survey Mon. Found.
○ Prop. Cor. Set.
R. Record dimension.
M. Field measurement.
Calc. Calculated.
℄ Center line.

This is to certify that the survey of the premises here shown was made by me in November, 1962.
Eugene V. Skelley

DIN 59813