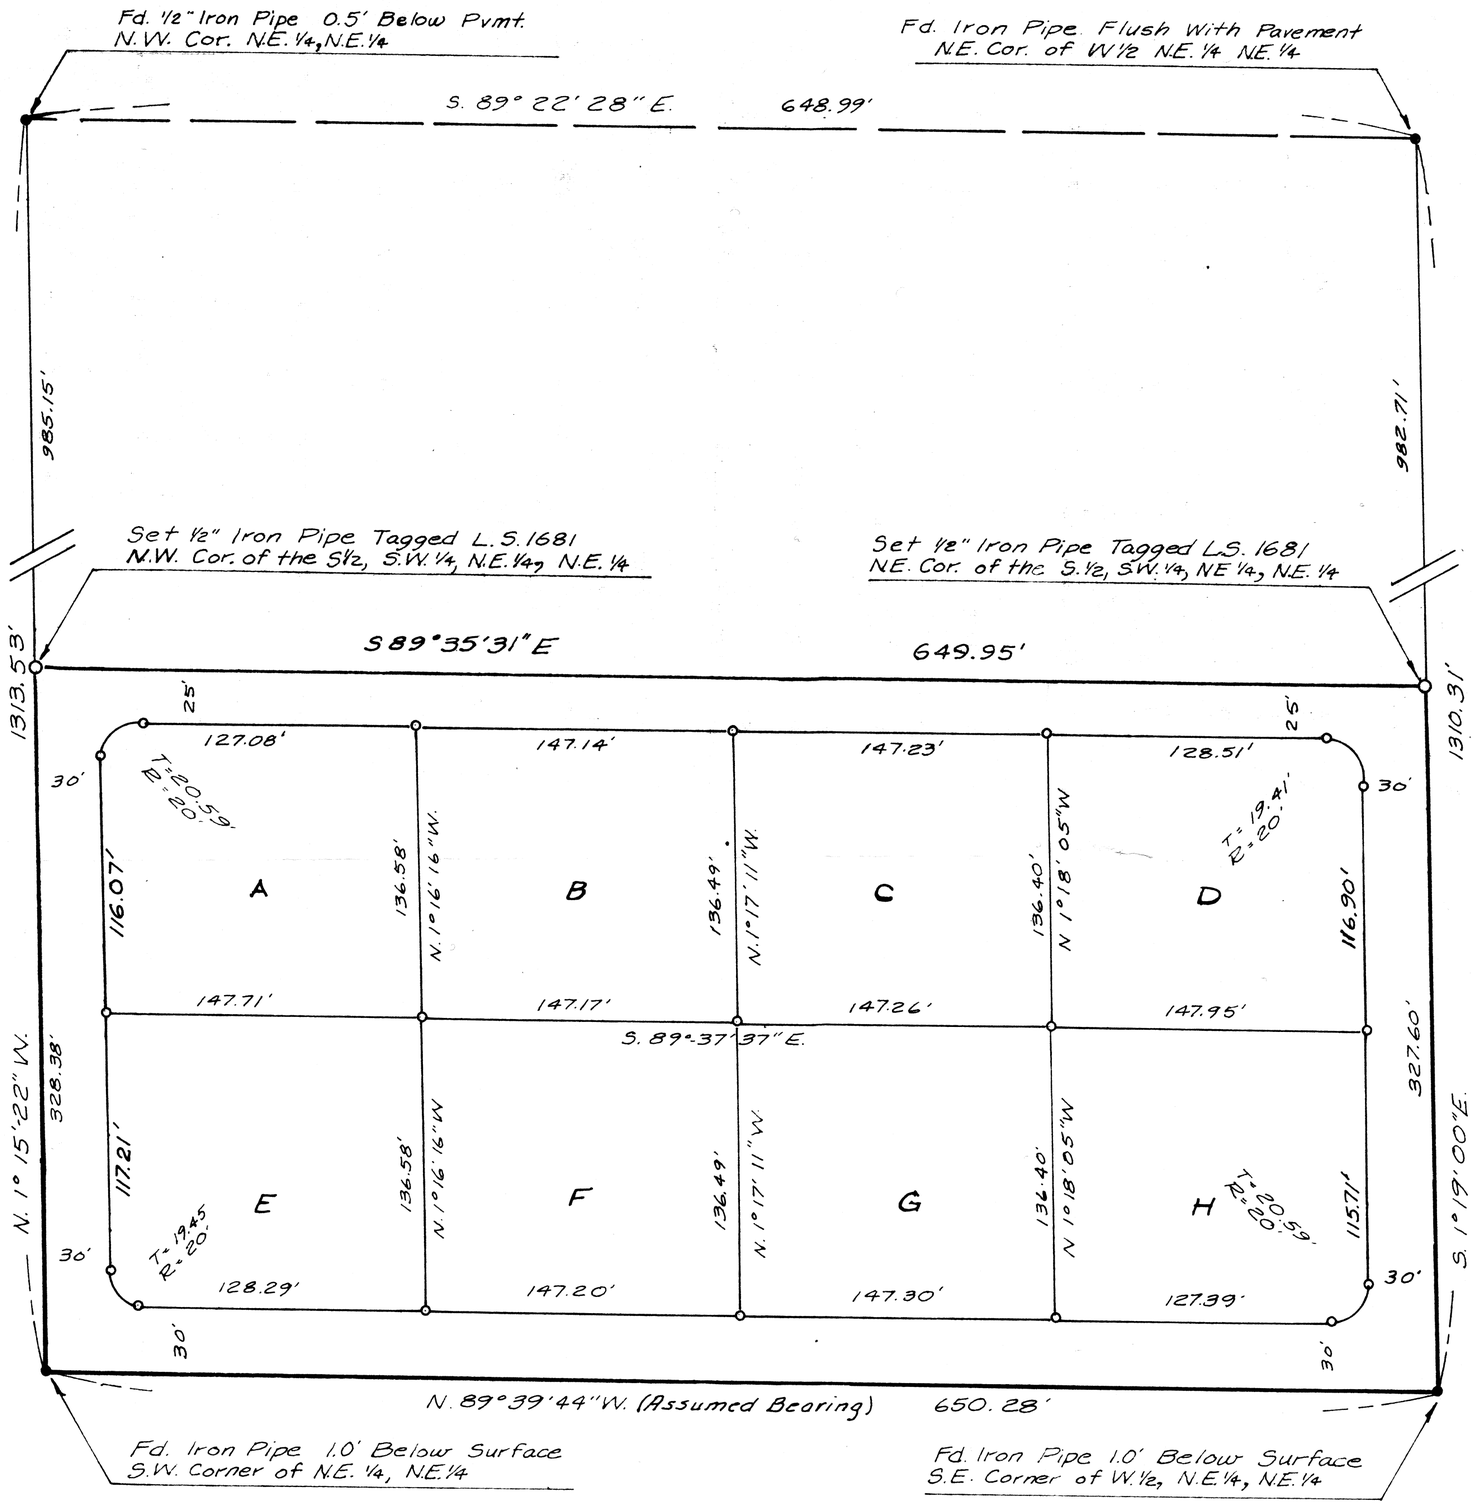

SCALE - 1" = 50'

REPORT OF SURVEY

FOR

LEONARDO ISLAS, ET. AL.
P.O. Box 91, Avondale, Arizona

of the

S.1/2, S.W. 1/4, N.E. 1/4, N.E. 1/4, of Section 23, T.1 N., R.1 W., G & S.R.B. & M., Maricopa County, Arizona

o – Indicates Set 1/2" Iron pipe w/ L.S. tag no. 1681

Net Area Parcels "A" thru "H" = 0.461 Acre

This will certify that the survey shown hereon was made by me on November 10, 1967 and December 30, 1967

Eugene V. Skelley

REGISTERED LAND SURVEYOR
CERTIFICATE NO.
1681
EUGENE V.
SKELLEY
Date Signed Feb 4 68
ARIZONA

ARIZONA SURVEYING SERVICE
2802 W. SOLANO DR. N. PHOENIX, ARIZONA
Drawing No. L67-495

DIN 59817