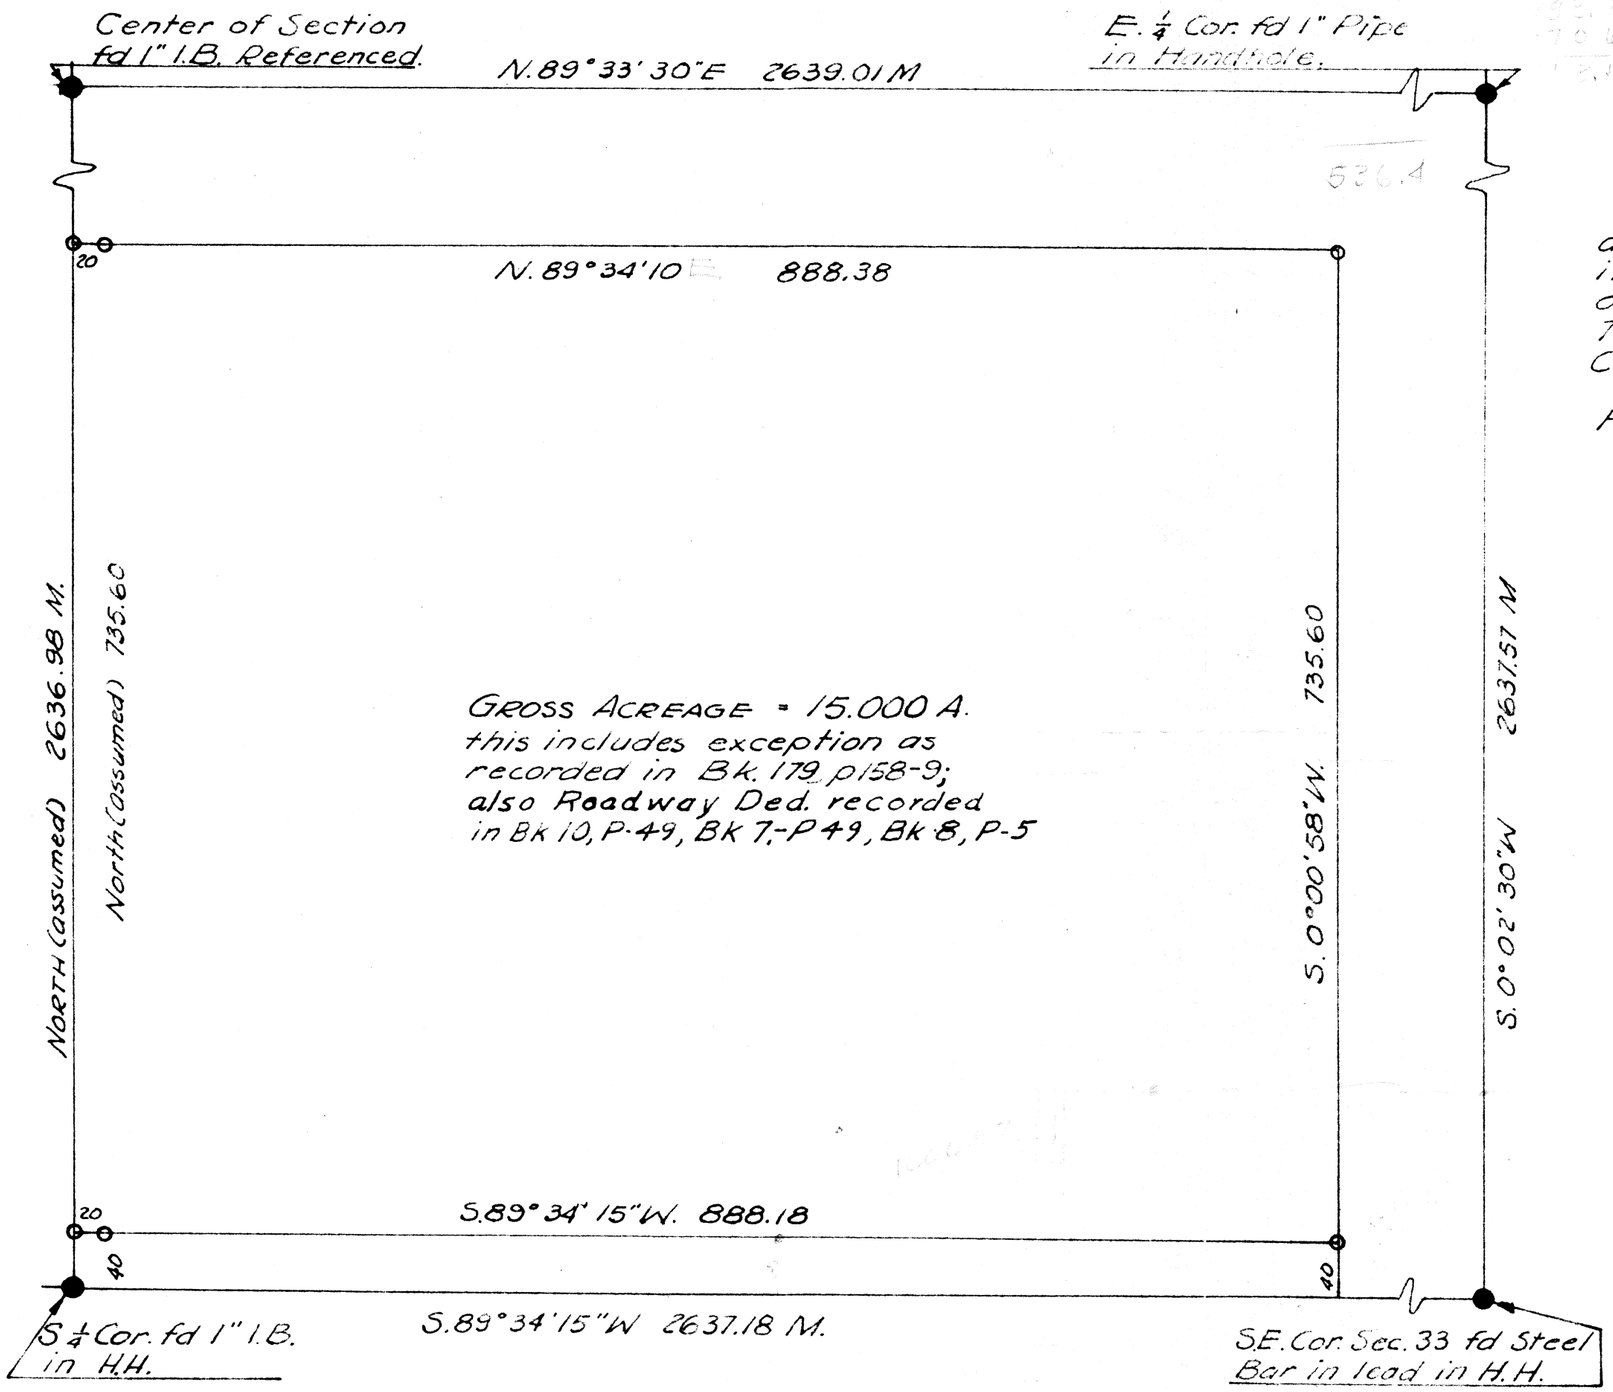

REPORT OF SURVEY.

delineating a parcel of 15 acres in area in the Southwest corner of the W. ½ of the SE ¼ of Sec. 33, T2N., R2E., G&S.R.B.L&M in the County of Maricopa, Arizona.

For Mr. & Mrs. Hubert Hawkins

LEGEND
● Survey Mon. found.
○ Prop. Cor. Set.

REGISTERED LAND SURVEYOR
EUGENE V. SHELLEY
DEC 31 1960
ARIZONA U.S.A.

This is to certify that the survey here shown was made under my direction in March, 1960.

Eugene V. Shelley

DIN 59819

Checked by E.V.S.	Surveyed HLM Drawn HLM	SCALE 1" = 100' JOB # 60-165	ARIZONA SURVEYING SERVICE.

Cr. 9-0581