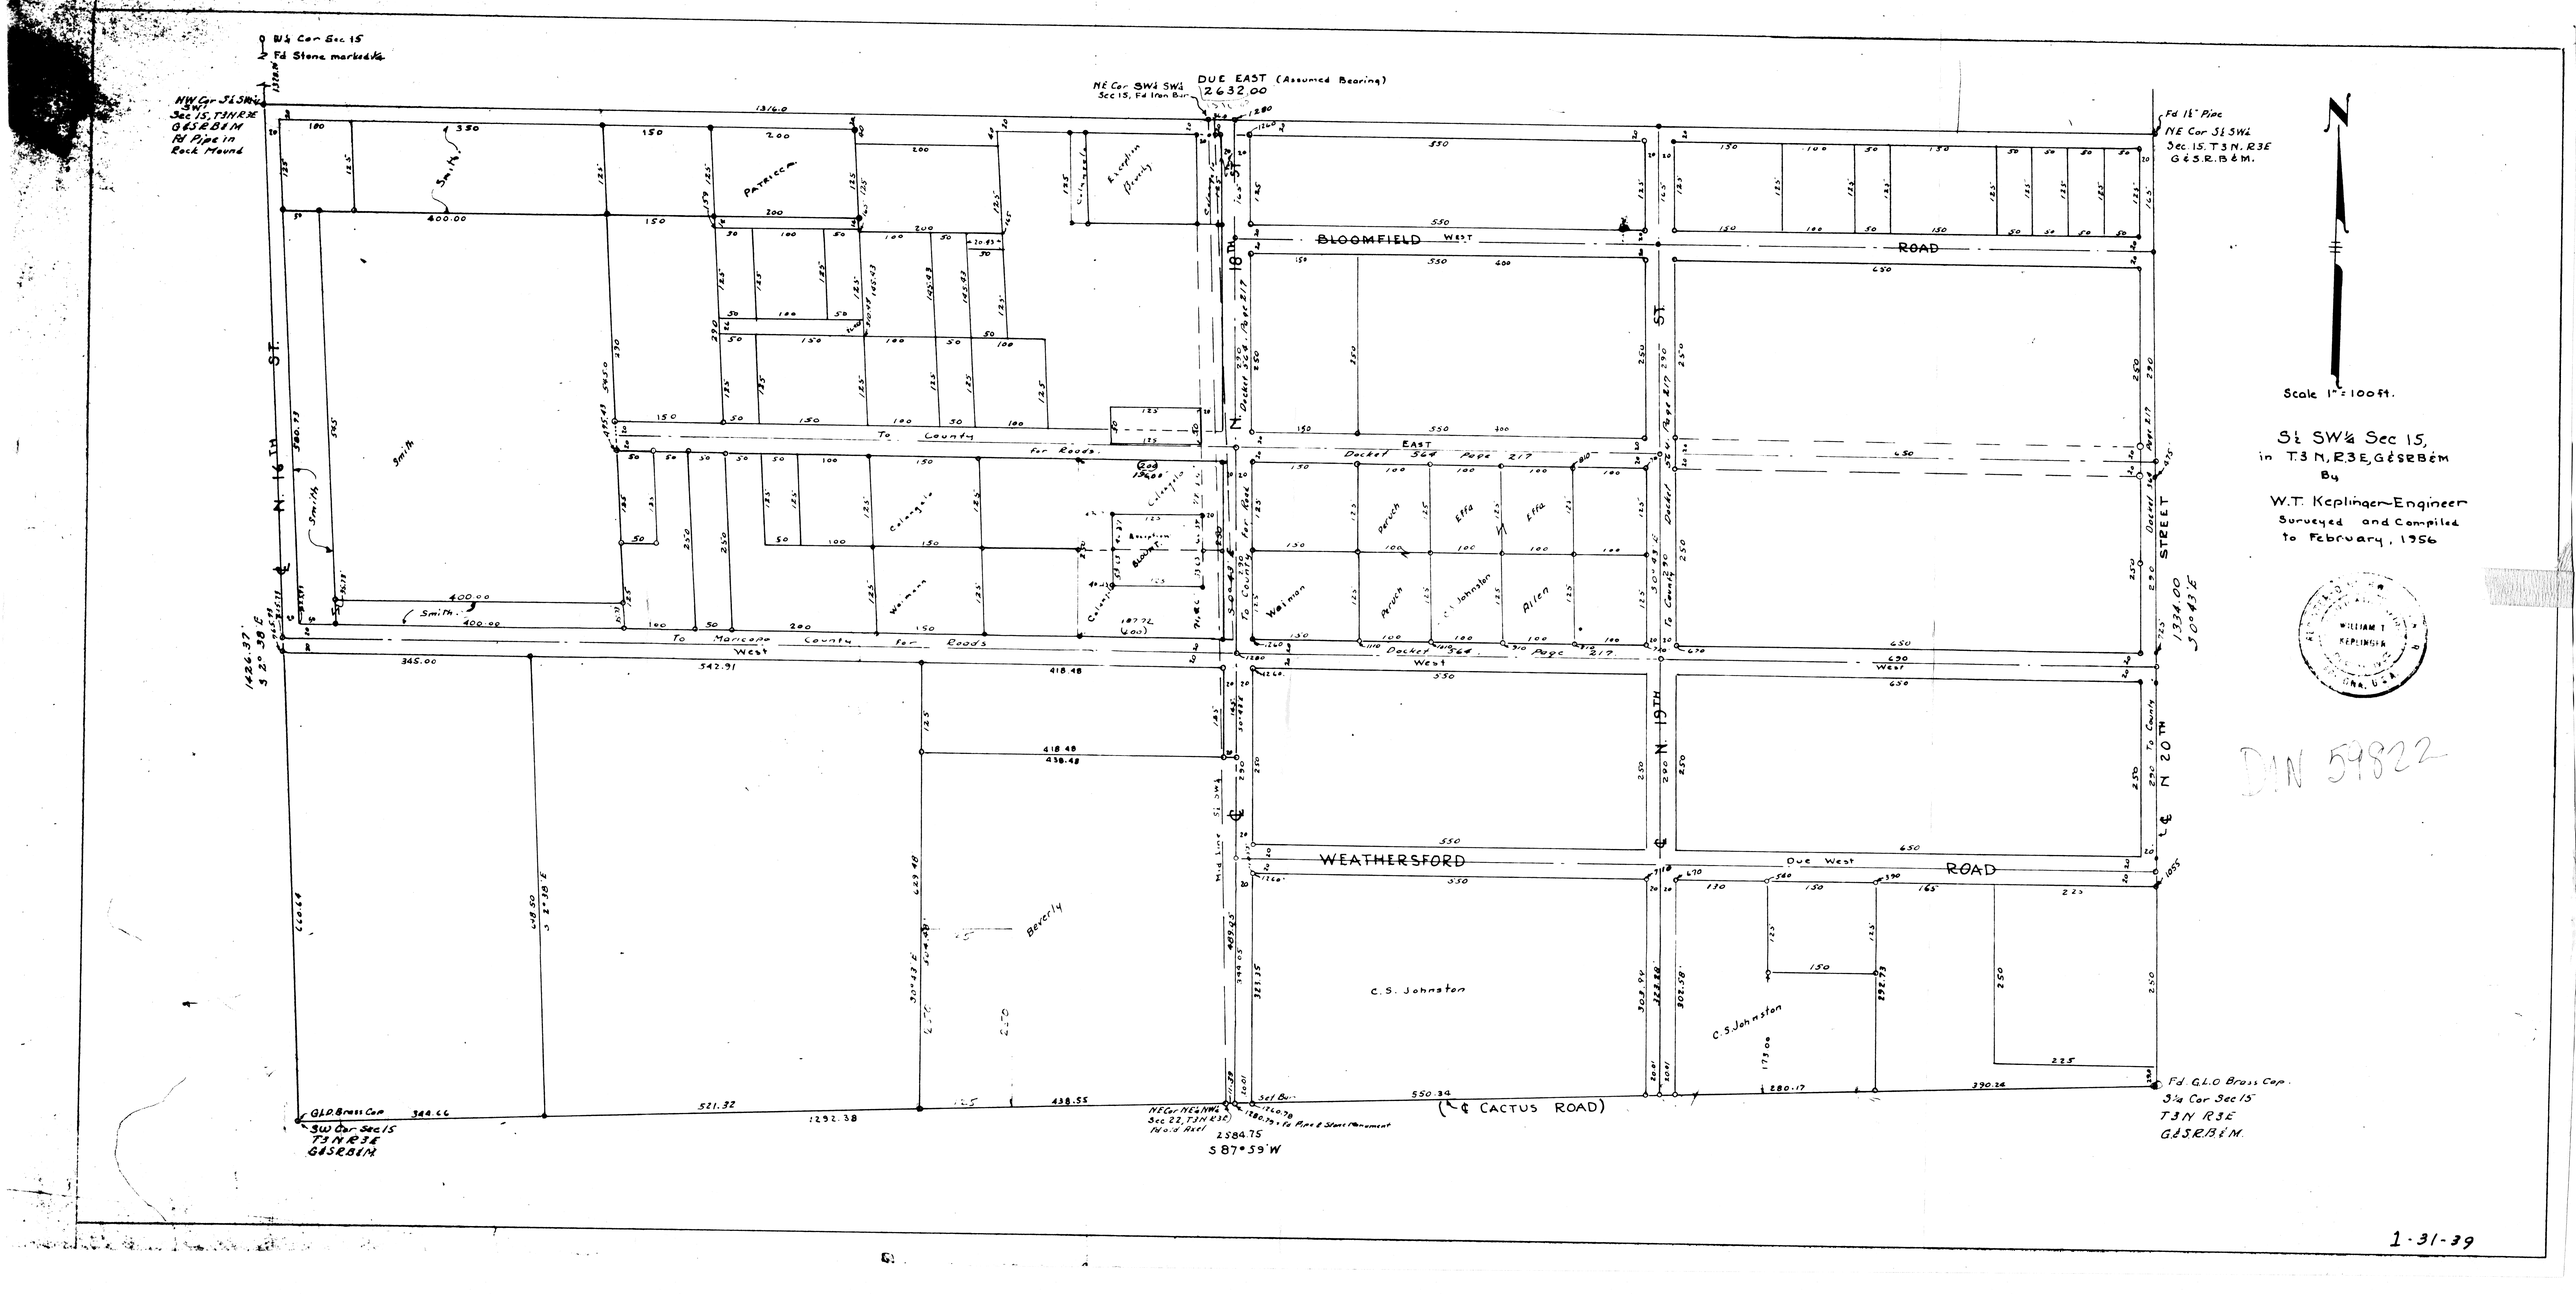

W¼ Cor Sec 15
Fd Stone marked ¼
NW Cor S½ SW¼ SW¼ Sec 15, T3N R3E G&SRB&M Fd Pipe in Rock Mound
NE Cor SW¼ SW¼ Sec 15, Fd Iron Bar
DUE EAST (Assumed Bearing)
2632.00
Fd 1½" Pipe
NE Cor S½ SW¼ Sec. 15. T3N. R3E G&S.R.B&M.
BLOOMFIELD ROAD
WEST
EAST
Docket 564 Page 217
To County for Roads
To Maricopa County for Roads
West
Smith
Patricia
Colangelo
Weiman
Peruch
Effa
Allen
C.S. Johnston
Beverly
WEATHERSFORD ROAD
Due West
(℄ CACTUS ROAD)
N. 16TH ST.
N. 18TH ST.
N. 19TH ST.
N. 20TH STREET
Mid Line S½ SW¼
Fd G.L.O Brass Cap
S¼ Cor Sec 15
T3N R3E
G&SRB&M
G.L.O. Brass Cap
SW Cor Sec 15
T3N R3E
G&SRB&M
NE Cor NE¼ NW¼ Sec 22, T3N R3E Mold Axel
2584.75
S 87°59' W
Scale 1" = 100 ft.
S½ SW¼ Sec 15,
in T.3 N, R.3 E, G&SRB&M
By
W.T. Keplinger—Engineer
Surveyed and Compiled
to February, 1956
WILLIAM T. KEPLINGER
DIN 59822
1-31-39