REPORT OF SURVEY
FOR
MR FRANCIS TURNER

P.O. Bx 1, PEORIA, ARIZONA

OF

THE JAMES SALIBRA PROPERTY LOCATED IN THE TOWN OF EL MIRAGE, ARIZONA AND DESCRIBED IN DOCKET 146, PAGE 158 & DOCKET 1148, PAGE 80, M.C.R. AS THE N.½, N.E.¼, N.E.¼, N.W.¼, N.E.¼, SEC. 13, T.3N., R.1W., G.&S.R.B.&M. MARICOPA CO., ARIZONA., EXCEPT THE E.115.00' & N.33.00' THEREOF.

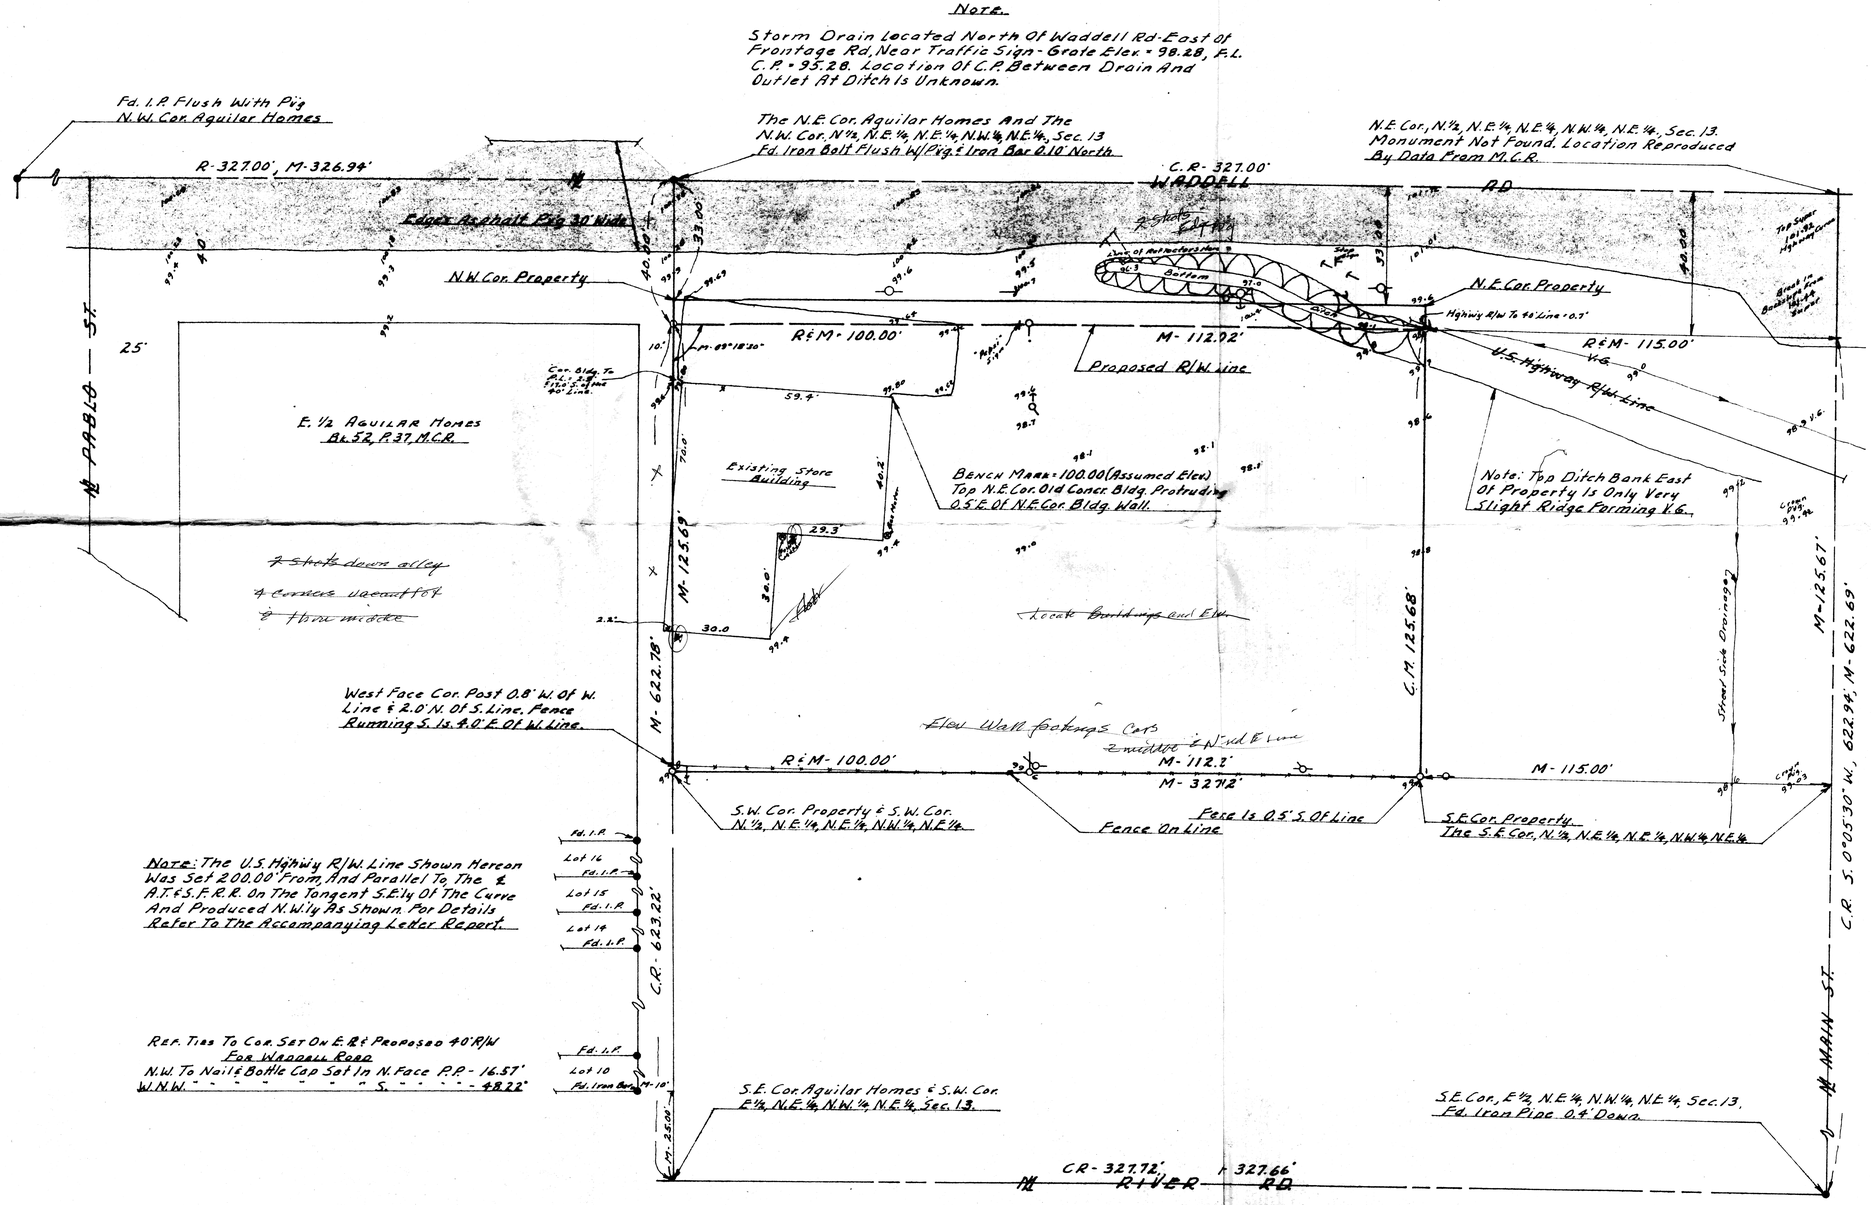

NOTE: The U.S. Hghwy R/W. Line Shown Hereon Was Set 200.00' From, And Parallel To, The ℄ A.T.&S.F.R.R. On The Tangent S.E.ly Of The Curve And Produced N.W.ly As Shown. For Details Refer To The Accompanying Letter Report.

REF. TIES TO COR. SET ON E.R. & PROPOSED 40' R/W FOR WADDELL ROAD
N.W. To Nail & Bottle Cap Set In N. Face P.P. - 16.57'
W.N.W. " " " " " " S. " " " " - 48.22'

LEGEND

- o ½ dia. Iron Pipe Set, Tagged L.S. 1681
- R - Data From Maricopa County Records.
- C.R. - Calculated From R.
- M - Measured In Field.
- C.M. - Calculated From M.
- -o- - Utility Service Poles
- -o- Power & Telephon Line Poles
- → Anchors For Pole Guys.

This will certify that the field work shown hereon was done by me Feb. 5th 1968.

Eugene V. Shelley

DIN 59836-1

ARIZONA SURVEYING SERVICE
2802 W. SOLANO DR., NORTH PHOENIX, ARIZONA
DRAWING No. - L-68-504
SHEET 1 OF 2

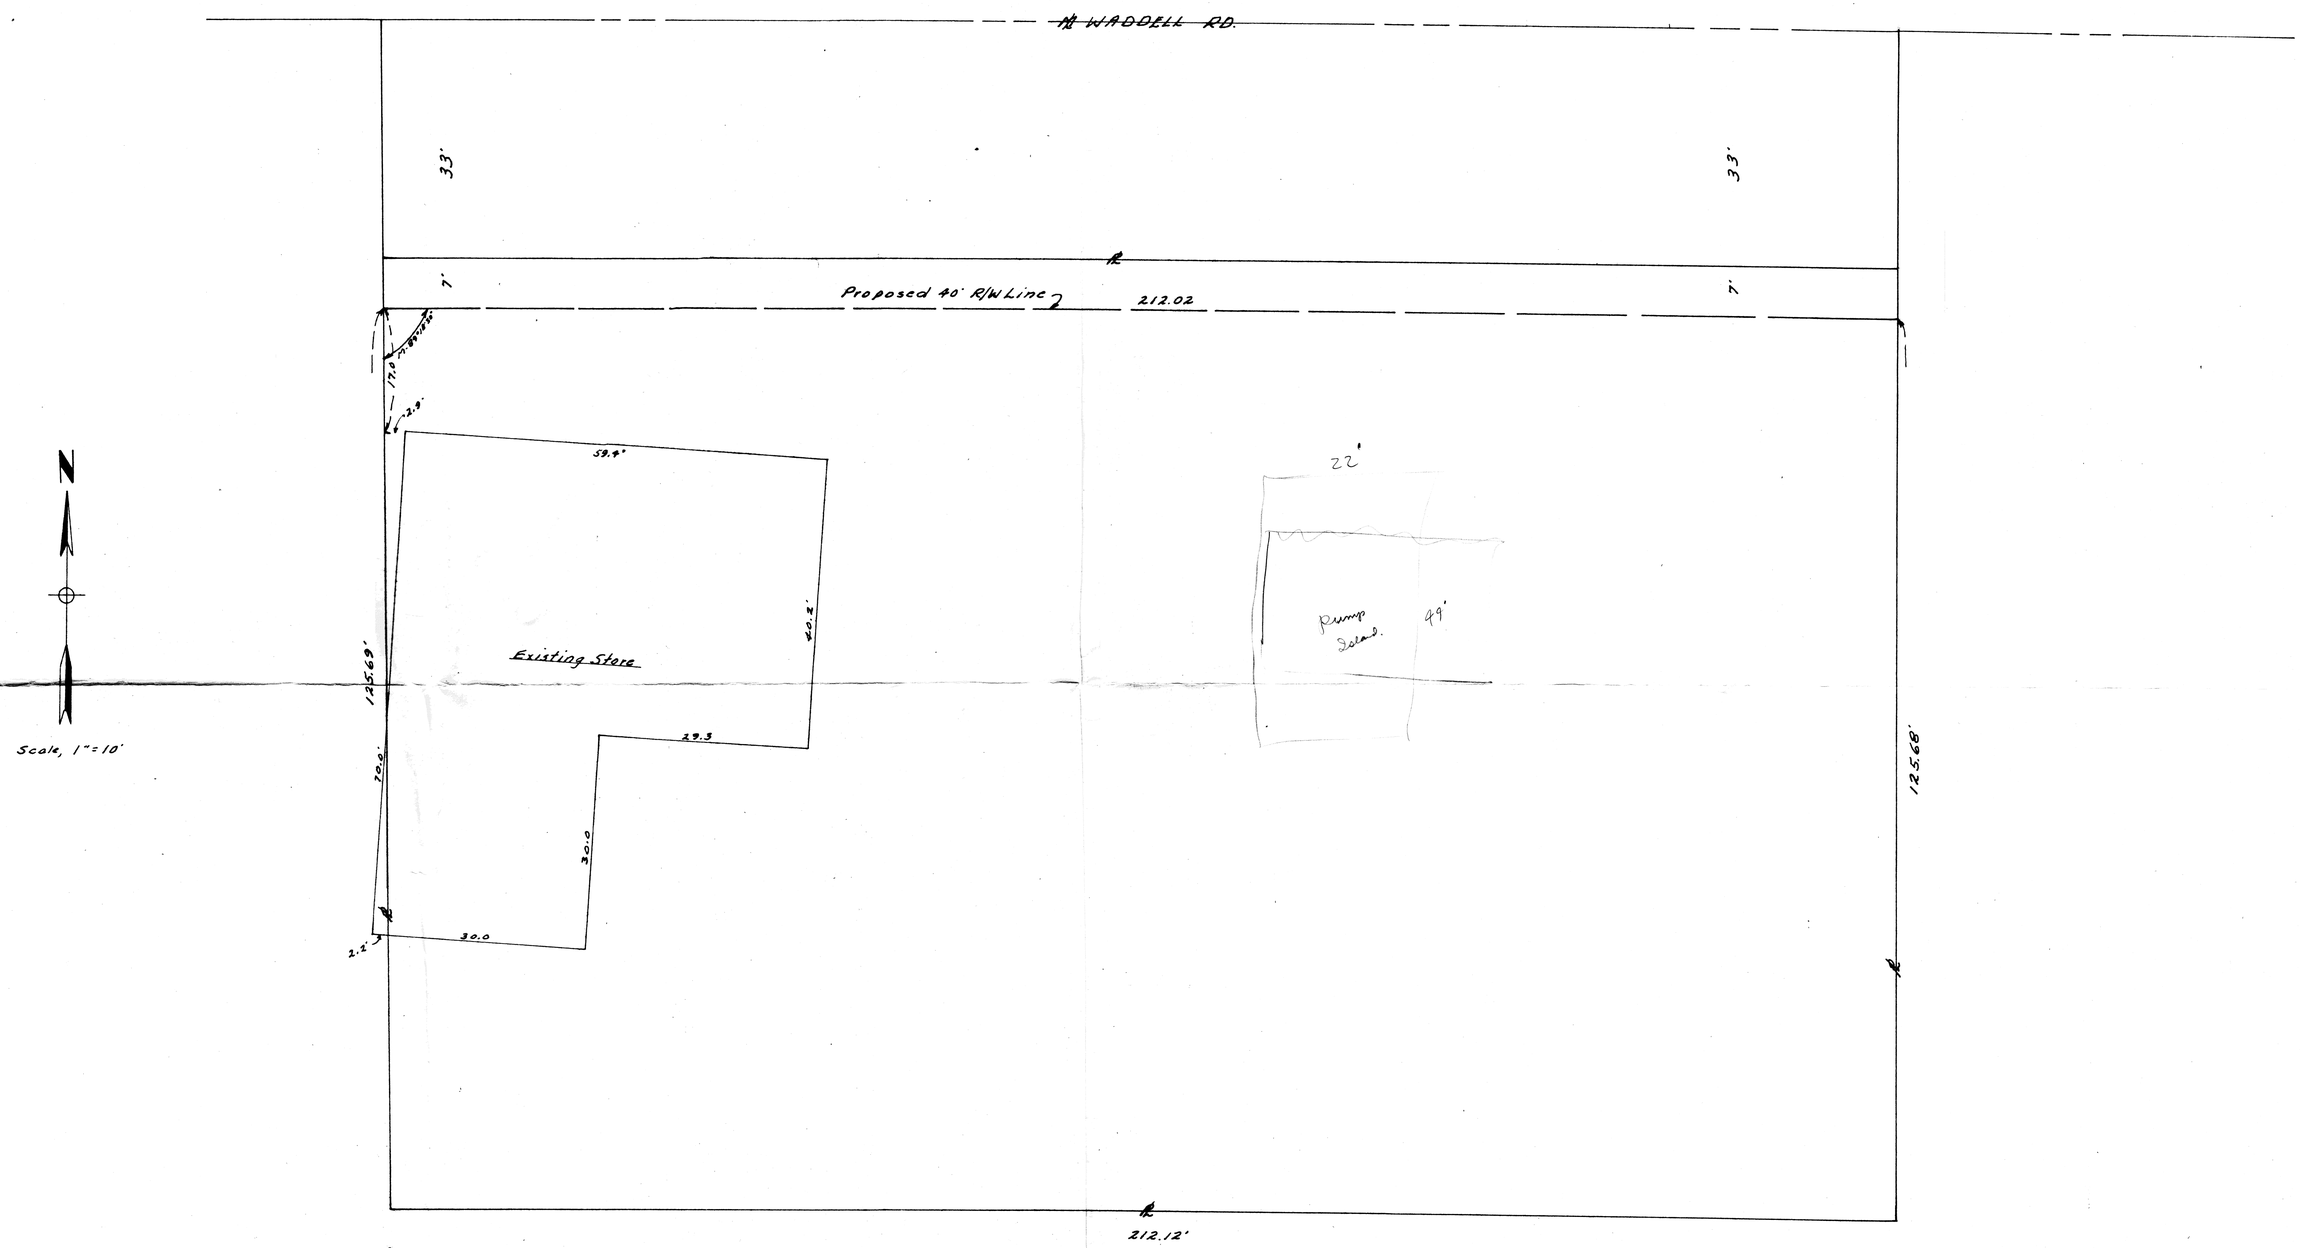

PLANNING SHEET ONLY

59836-2

ARIZONA SURVEYING SERVICE
DRAWING L-CB-504
SHEET No 2