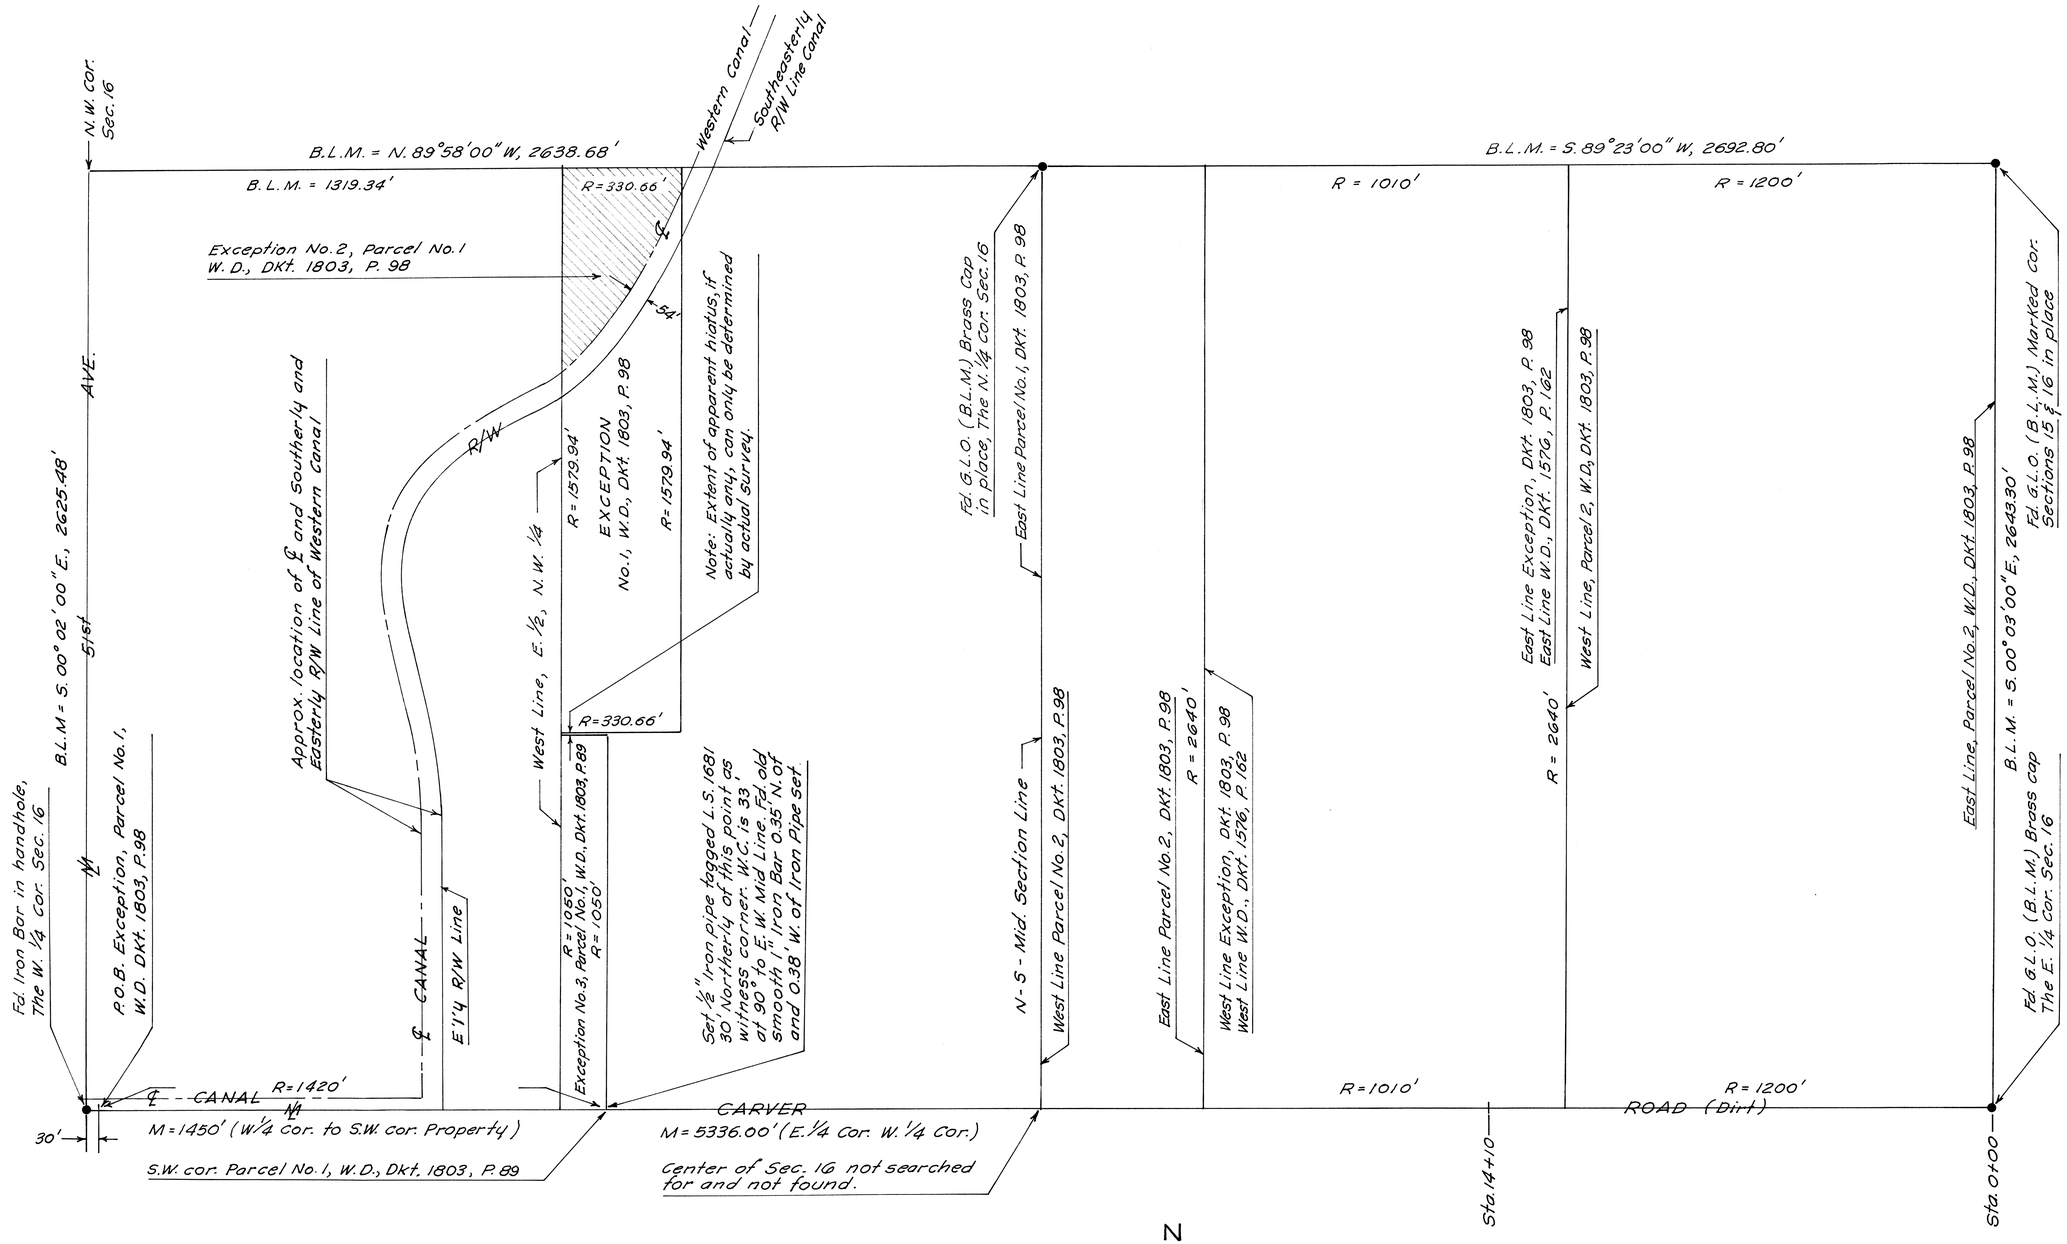

MAP FOR

MR. BURTON APKER, ATTY.
EVANS, KITCHELL and JENCKES
363 N. 1st Ave, Phoenix, Arizona

SHOWING

The relationship of parcels of land lying in the N. 1/2, Sec. 16, T.1S., R.2E., G.&S.R.B.&M. as described in Docket 1803, Page 98 and Docket 1576, Page 162, M.C.R., together with certain survey data as shown hereon.

N

Scale 1" = 200'

LEGEND

R - Maricopa county Records
M - Measured in Field

Note: An error of closure calculation was made around the perimeter of Sec. 16 as shown on the official Plat dated Sept. 4, 1920 on file in the Office of U.S.B.L.M, Phoenix, Arizona. The error of closure calculated to be Latitudes = 8.2', Departures = 0.4'

Note: Existing roadway easements and utilities not shown hereon.

DIA 59838

This will certify that the study and the field work shown hereon were done by me and under my supervision during the month of April, 1970

Eugene [illegible]

REGISTERED LAND SURVEYOR CERTIFICATE NO. 1681 EUGENE W. STANLEY ARIZONA, U.S.A.

NOTE
For building location - See sheet 2 of 2

ARIZONA SURVEYING SERVICE

2802 W. Solano Dr. N., Phoenix, Arizona
Drawing No. L-70-3588
Sheet 1 of 2