T.1N., R.4E.
G.&S.R.B.&M.

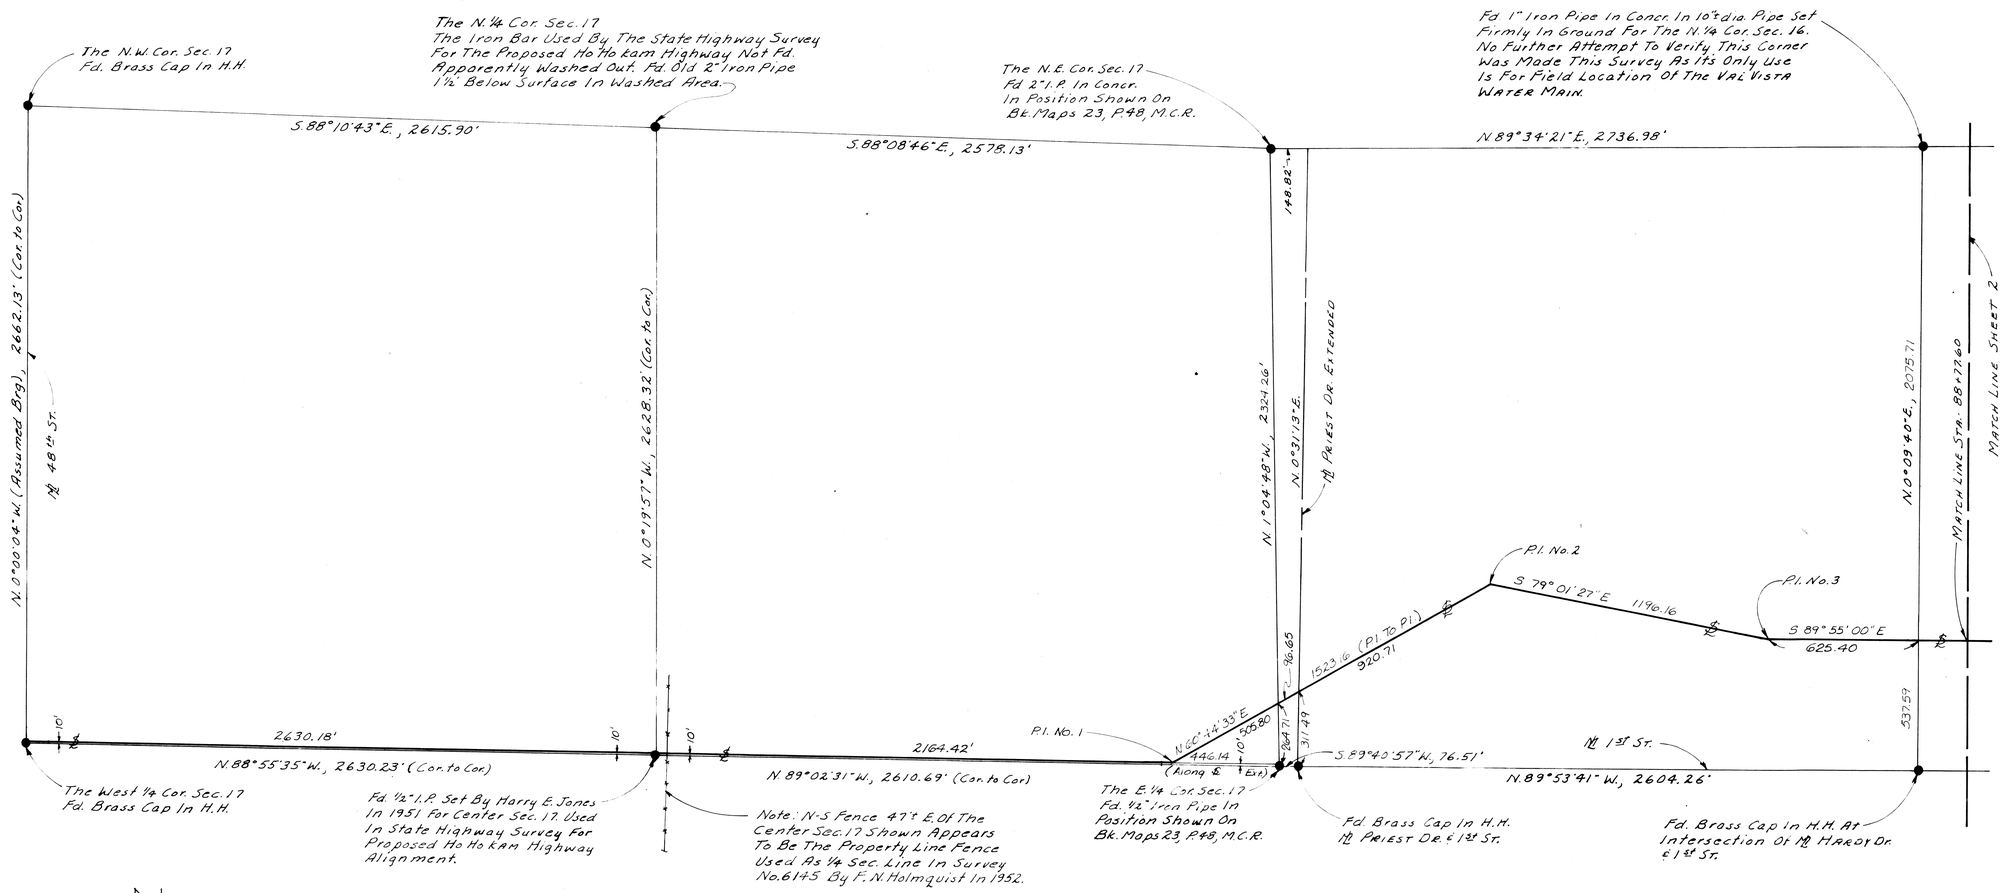

Note: The Following Maps Show The Monument Line Of Priest Dr. As The East Line, S.E.¼, Sec. 17 Or The West Line, S.W.¼, Sec. 16:

Book Of Maps 76, Page 18, M.C.R.
" " " " 78, " " 22 " ".
" " " " 81, " " 46 " ".
" " " " 106, " " 43 " ".
" " " " 69, " " 38 " ".

This will certify that the survey shown hereon was done under my supervision between Nov. 1st 1971 and March 6th 1972, and that the field distances in the control traverse for the boundary of the portions of Secs. 17, 16 & 15 shown were adjusted to approximately 68° F. values before adjustment of the traverse.

Eugene Shelley

REGISTERED LAND SURVEYOR
STATE OF ARIZONA
SHELLEY
Date Signed March 6, 72
ARIZONA, U.S.A.

DIN 59840-1

James H. Deatherage

72

CITY OF PHOENIX, ARIZONA
ENGINEERING DEPARTMENT

VAL VISTA TRANSMISSION MAIN
W-71139.00 (B.I.)

SURVEY LINE LOCATION & REPORT OF SURVEY

ES		3-6-72		
DRAWN ES	CHECKED EB		1	TOTAL SHEETS 2

REVISED: 4-17-72 Alignment Change

E.P.L.-71-9669