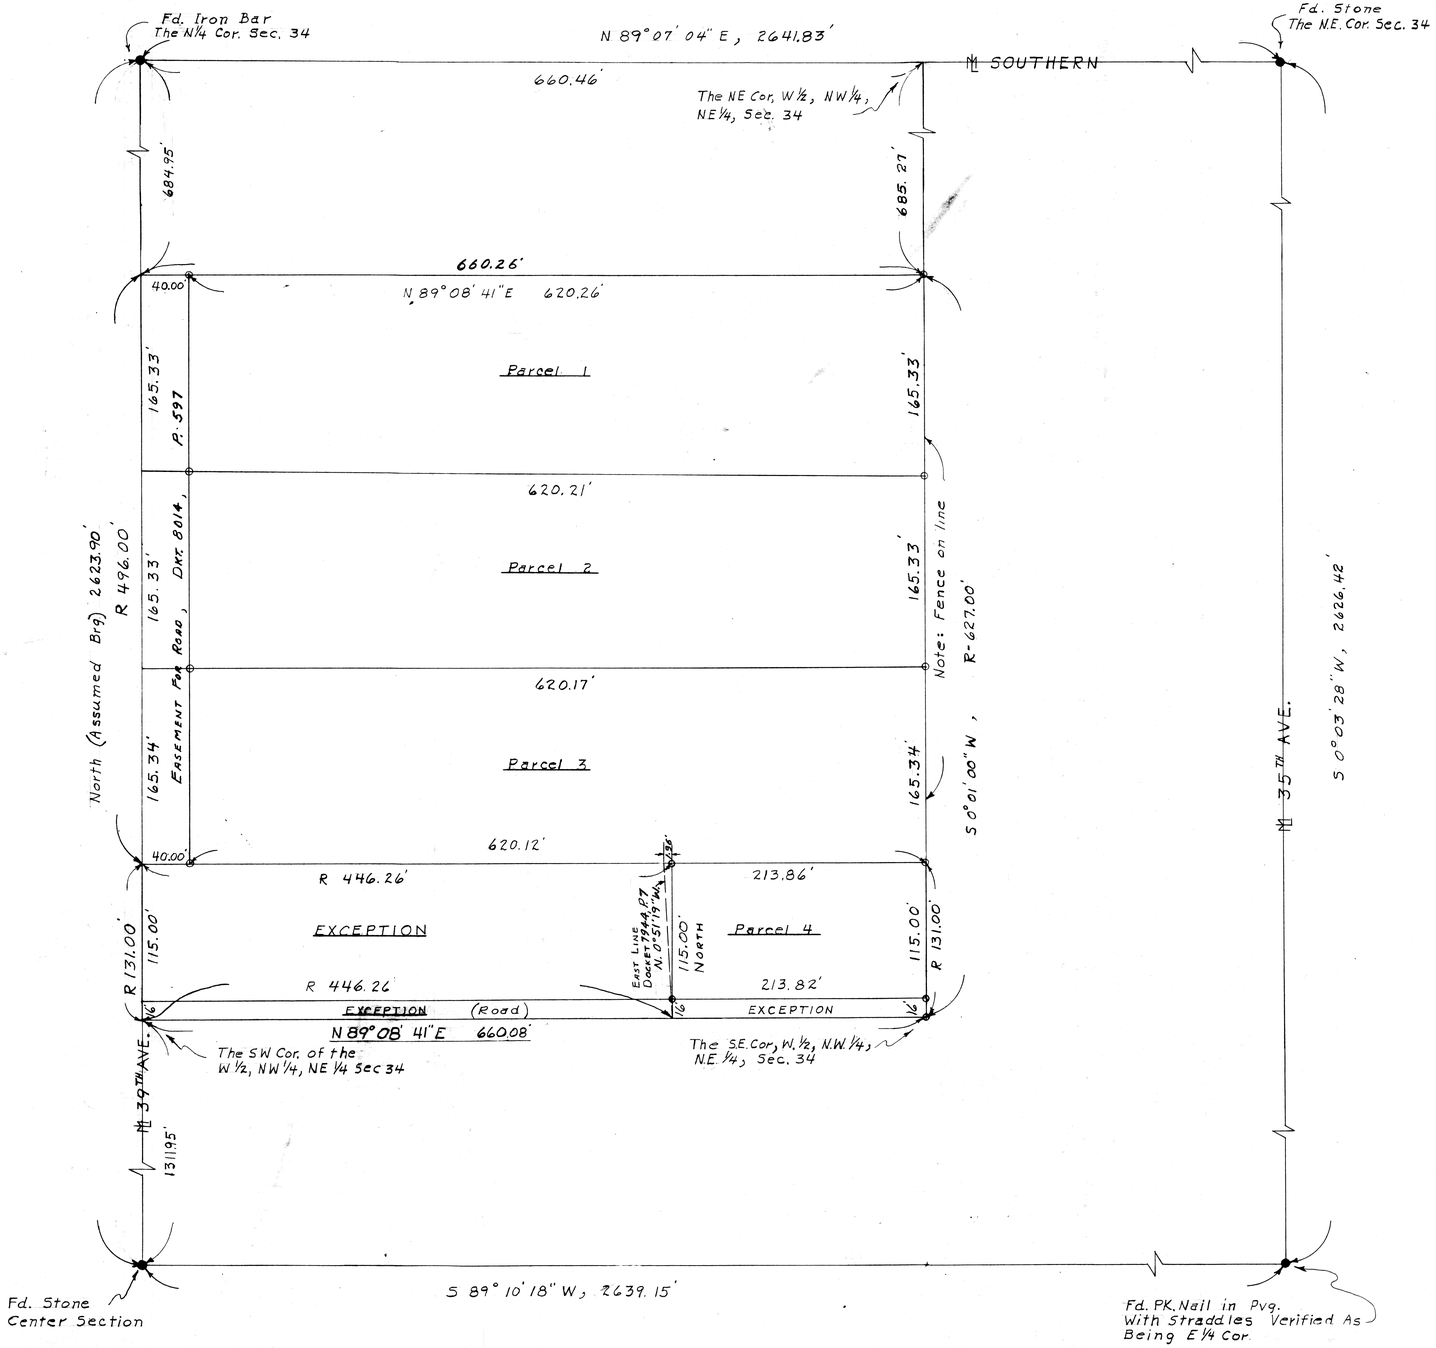

REPORT OF SURVEY

FOR

MR. OTTO SWEAT

510 N. PATRICIO

PHOENIX . ARIZONA

Of the S. 627.00 feet of the W1/2, N1/4, NE1/4 Sec. 34
Except the S. 131.00 feet of the W. 446.26 feet thereof.

IN 26 T&R

N

Scale: 1" = 60'

LEGEND

O- Iron Pipe Tagged LS 1681
Set this Survey
R- Data From M.C.R.

Note: All distances and Bearings are Field Measurements

Note: The survey shown hereon is in strict conformation to the legal description recited in Docket 7944, Page 11, Maricopa County Records.

AREAS:

PARCEL 1 = 2.51 A. (GROSS)
" " 2 = 2.51 A. " "
" " 3 = 2.50 A. " "
" " 4 = 0.57 A. " "
ROADWAY FOR EACH OF PARCELS 1, 2 & 3 = 0.15 A.

This will certify that the Survey shown hereon was done under my supervision during the month of February 1970

Eugene R. Kelley

REGISTERED LAND SURVEYOR CERTIFICATE NO. 1681 EUGENE R. KELLEY ARIZONA, U.S.A.

DIN 59841

ARIZONA SURVEYING SERVICE

2802 W. Solano Dr. N., PHOENIX ARIZONA

DRAWING No. L-70-1576