REPORT OF SURVEY

FOR

MRS. CLARA M. COLLINS
18810 CAVE CREEK RD.
PHOENIX, ARIZONA

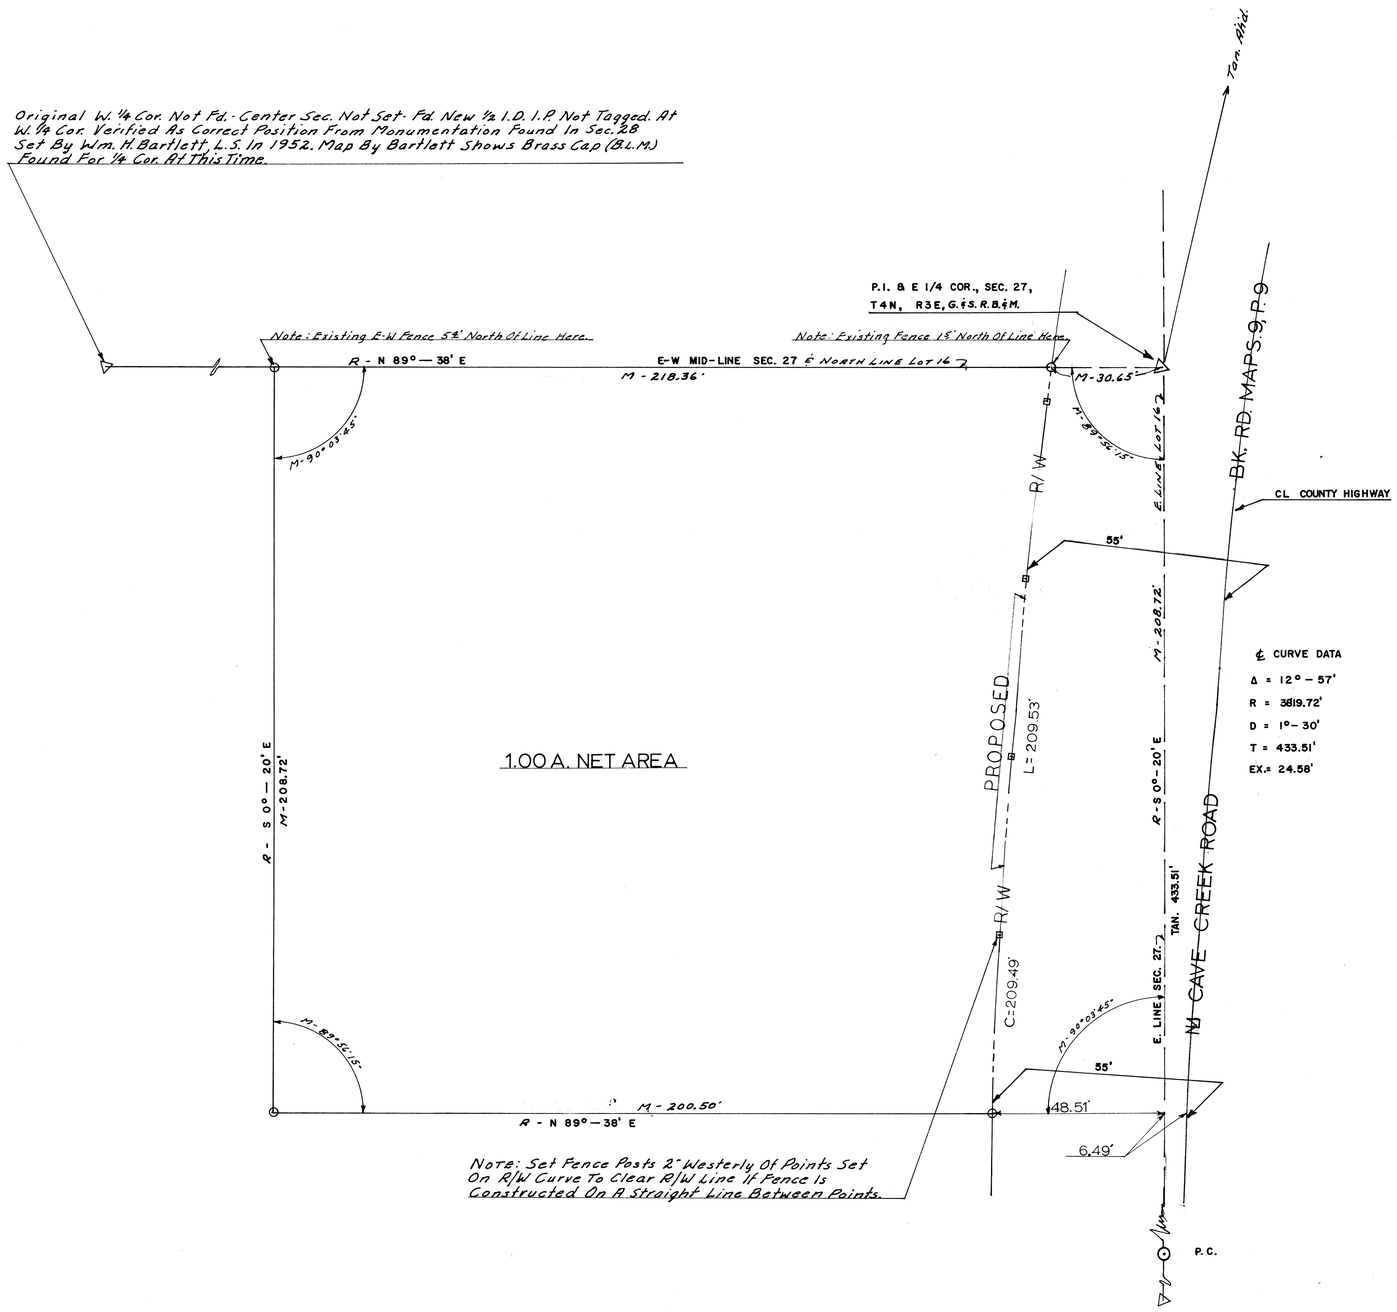

N

SCALE: 1" = 20'

SHOWING A PORTION OF U.S.B.L.M. LOT 16, SEC. 27, T.4N., R.3E., G.&S.R.B.&M., MARICOPA COUNTY, ARIZONA

LEGEND:
R - Data From M.C.R. & U.S.B.L.M.
M - Measured In The Field.
C.R. - Calculated From R.
○ - 1/2" I.D.I.P. Tagged L.S. 1681 Set.
□ - 3/8" x 10" Long Bridge Spike Set.

Note: Existing Fence, Power Line, Etc. Along Cave Creek Road. Not Shown Hereon.

This Will Certify That The Field Work For The Survey Shown Hereon Was Done Under My Supervision During The Month Of April, 1970.

Eugene [signature]

REGISTERED LAND SURVEYOR CERTIFICATE NO. 1681 EUGENE A. SKELLEY Date Signed 4/21/70 ARIZONA, U.S.A.

REGISTERED LAND SURVEYOR CERTIFICATE NO. 1681 EUGENE A. SKELLEY Date Signed 5/3/70 ARIZONA, U.S.A.

ARIZONA SURVEYING SERVICE
2802 W. SOLANO DR. N., PHOENIX, ARIZONA
DRAWING NO. L-70-1578

DIN 59843