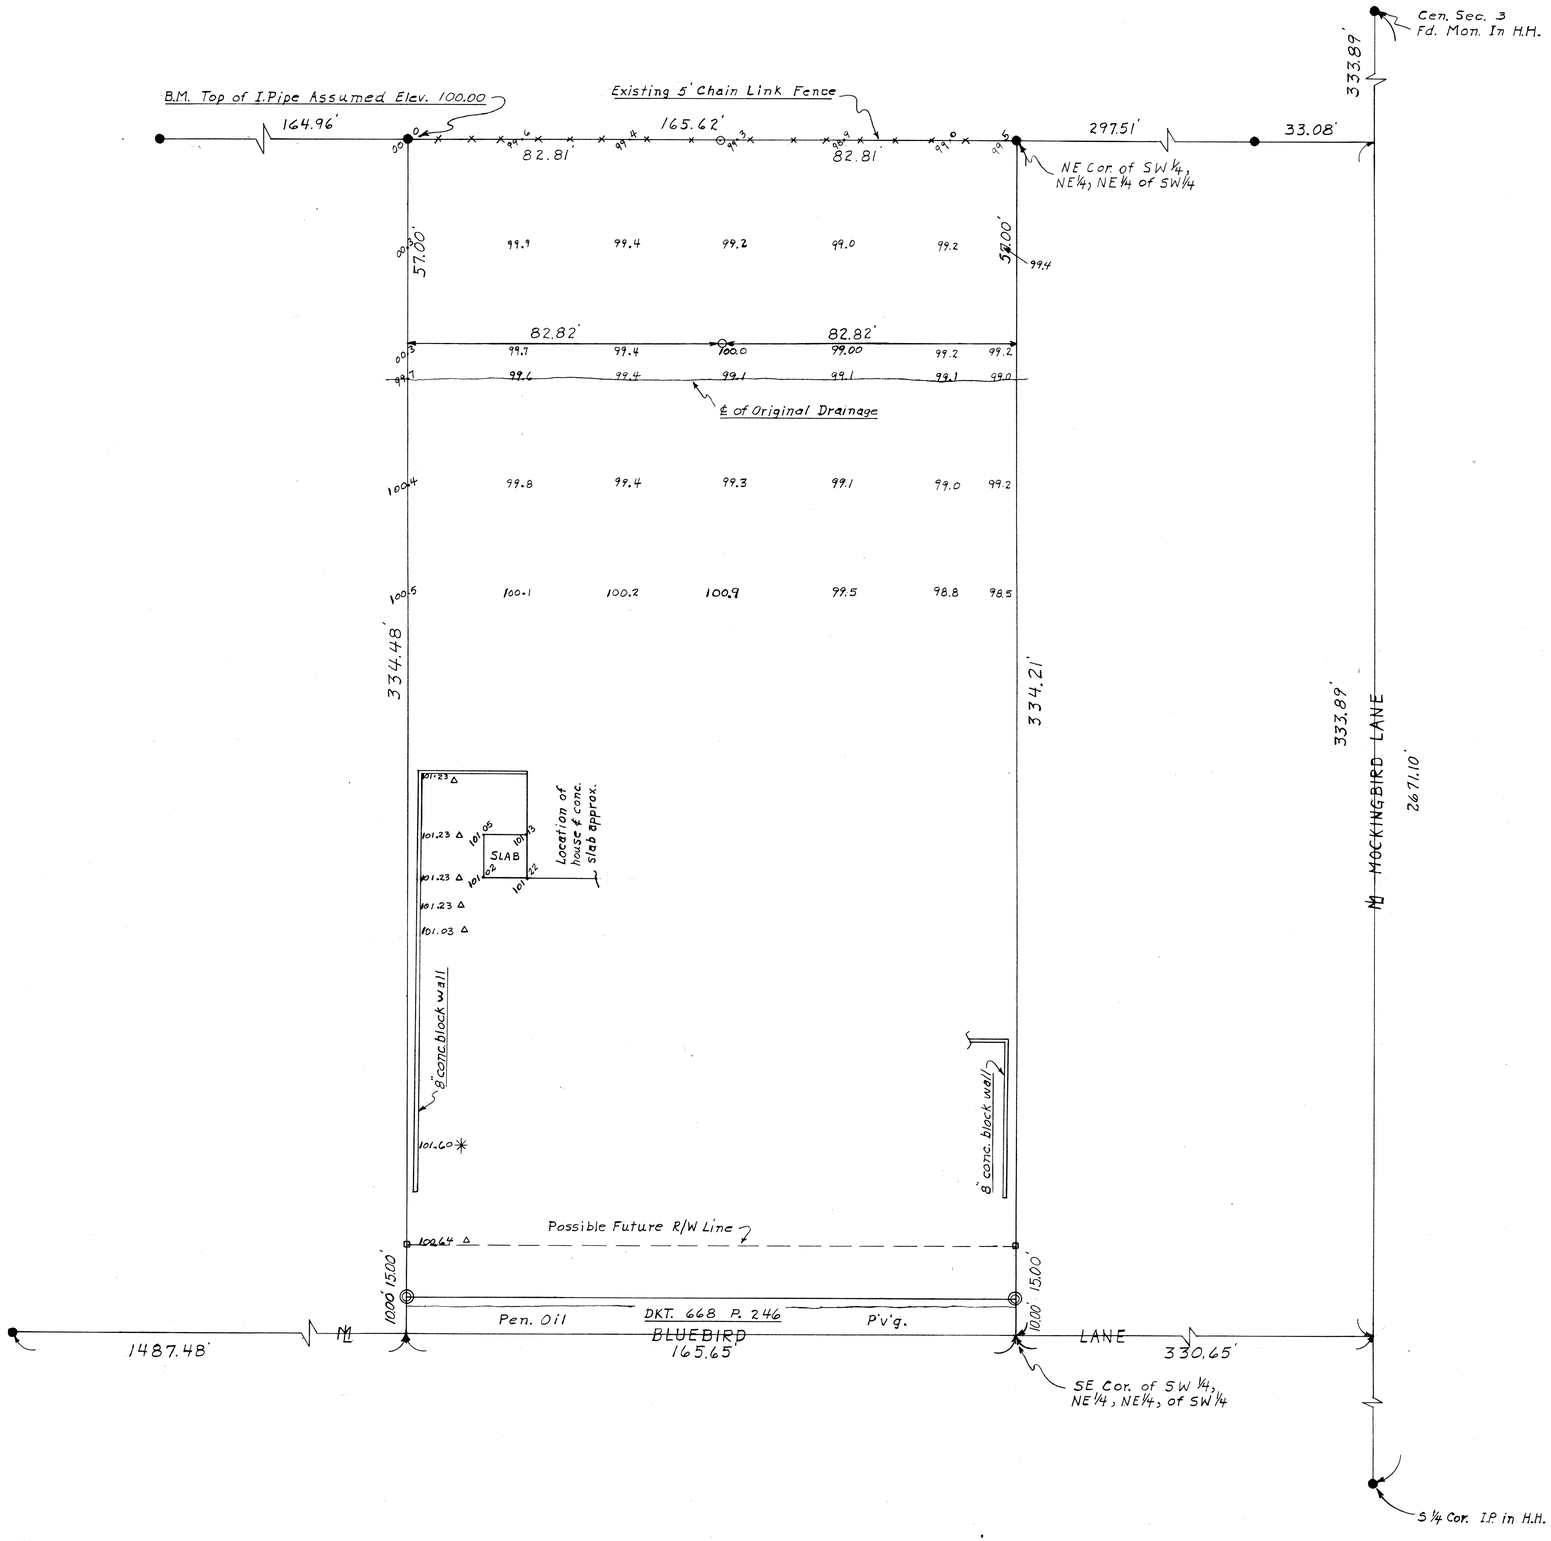

REPORT OF SURVEY
FOR
W. LYNN ROBERTS
SCOTTSDALE ARIZONA

Part of NE 1/4, SW 1/4, SEC. 3, T2N, R4E
G & SRB & M, MAR. CO. ARIZONA SHOWN HEREON,
AND AS DESCRIBED IN DOCKET 5962 PAGE 51 M.C.R.

N

Scale: 1" = 20'

LEGEND

● - Survey monuments found

◎ - Iron Pipe Tagged LS 1681 Set This Survey

○ - Iron Pipe Set This Survey

⊡ Hub & Tack Set This Survy

Note:

△ Blue Top Set For Drainage Reference

✳ Stake Marked Cut 0.80' For Drainage Reference

Fence North of House not Located Hereon

This will Certify that the Survey shown heron was done under my supervis during the month of February 197

Eugene Shelley

REGISTERED LAND SURVEYOR
EUGENE A. SHELLEY
No. 9681
Date Signed 2/4/70
ARIZONA, U.S.A.

DIN 59849

ARIZONA SURVEYING SERVICE

2802 W. Solano Dr. N., PHOENIX ARIZONA
Drawing No. L-70-1572