RESULTS OF SURVEY

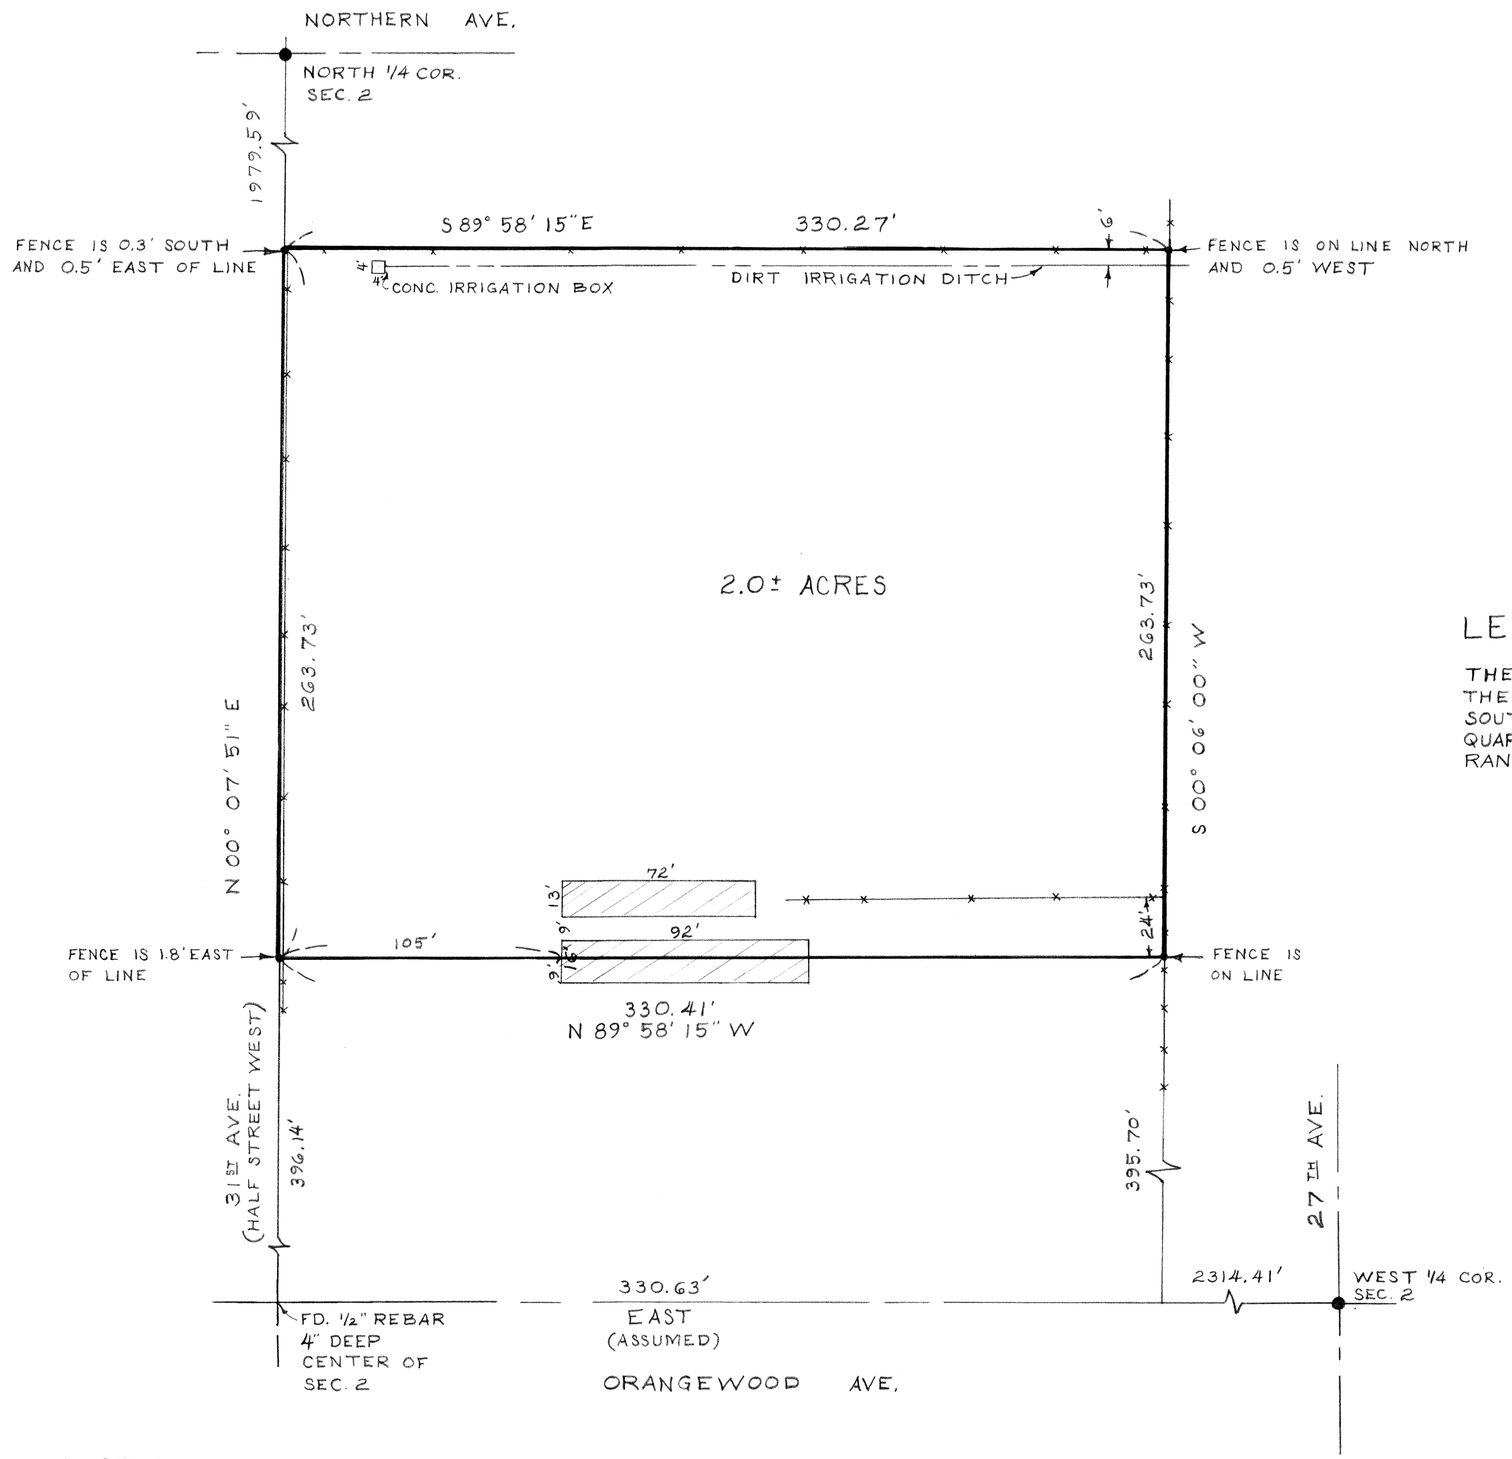

LEGAL DESCRIPTION:

THE NORTH 263.73' OF THE SOUTH HALF OF THE WEST HALF OF THE WEST HALF OF THE SOUTHWEST QUARTER OF THE NORTHEAST QUARTER OF SECTION 2, TOWNSHIP 2 NORTH, RANGE 2 EAST, G&S.R.B.&M.

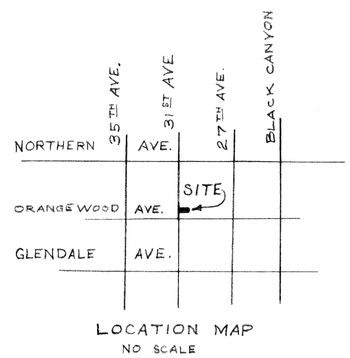

LOCATION MAP
NO SCALE

DIN 59863

LEGEND

- ▨ = POLE SHED
- ● = BRASS CAP IN HAND HOLE
- • = SET 1/2" REBAR W/CAP L.S. 12213
- —x—x— = 6' CHAIN LINK FENCE

REGISTERED LAND SURVEYOR CERTIFICATE NO. 12213 JEFFREY LYNN ANDREWS DATE SIGNED 5/18/81 Arizona U.S.A.

FOR: MITS TANITA 5534 W. MARYLAND GLENDALE, AZ.		
SCALE: 1" = 40'	APPROVED BY: JLA	DRAWN BY DLM
DATE: MAY 14, 81		REVISED
BY: ANDREWS & ASSOC. 6747 N. BLACKCANYON HWY. PHX., AZ.		
		DRAWING NUMBER 81-41