RESULT OF SURVEY

A PORTION OF SECTION 26, T4N, R3E, OF THE G&SRB&M, MARICOPA COUNTY, ARIZONA

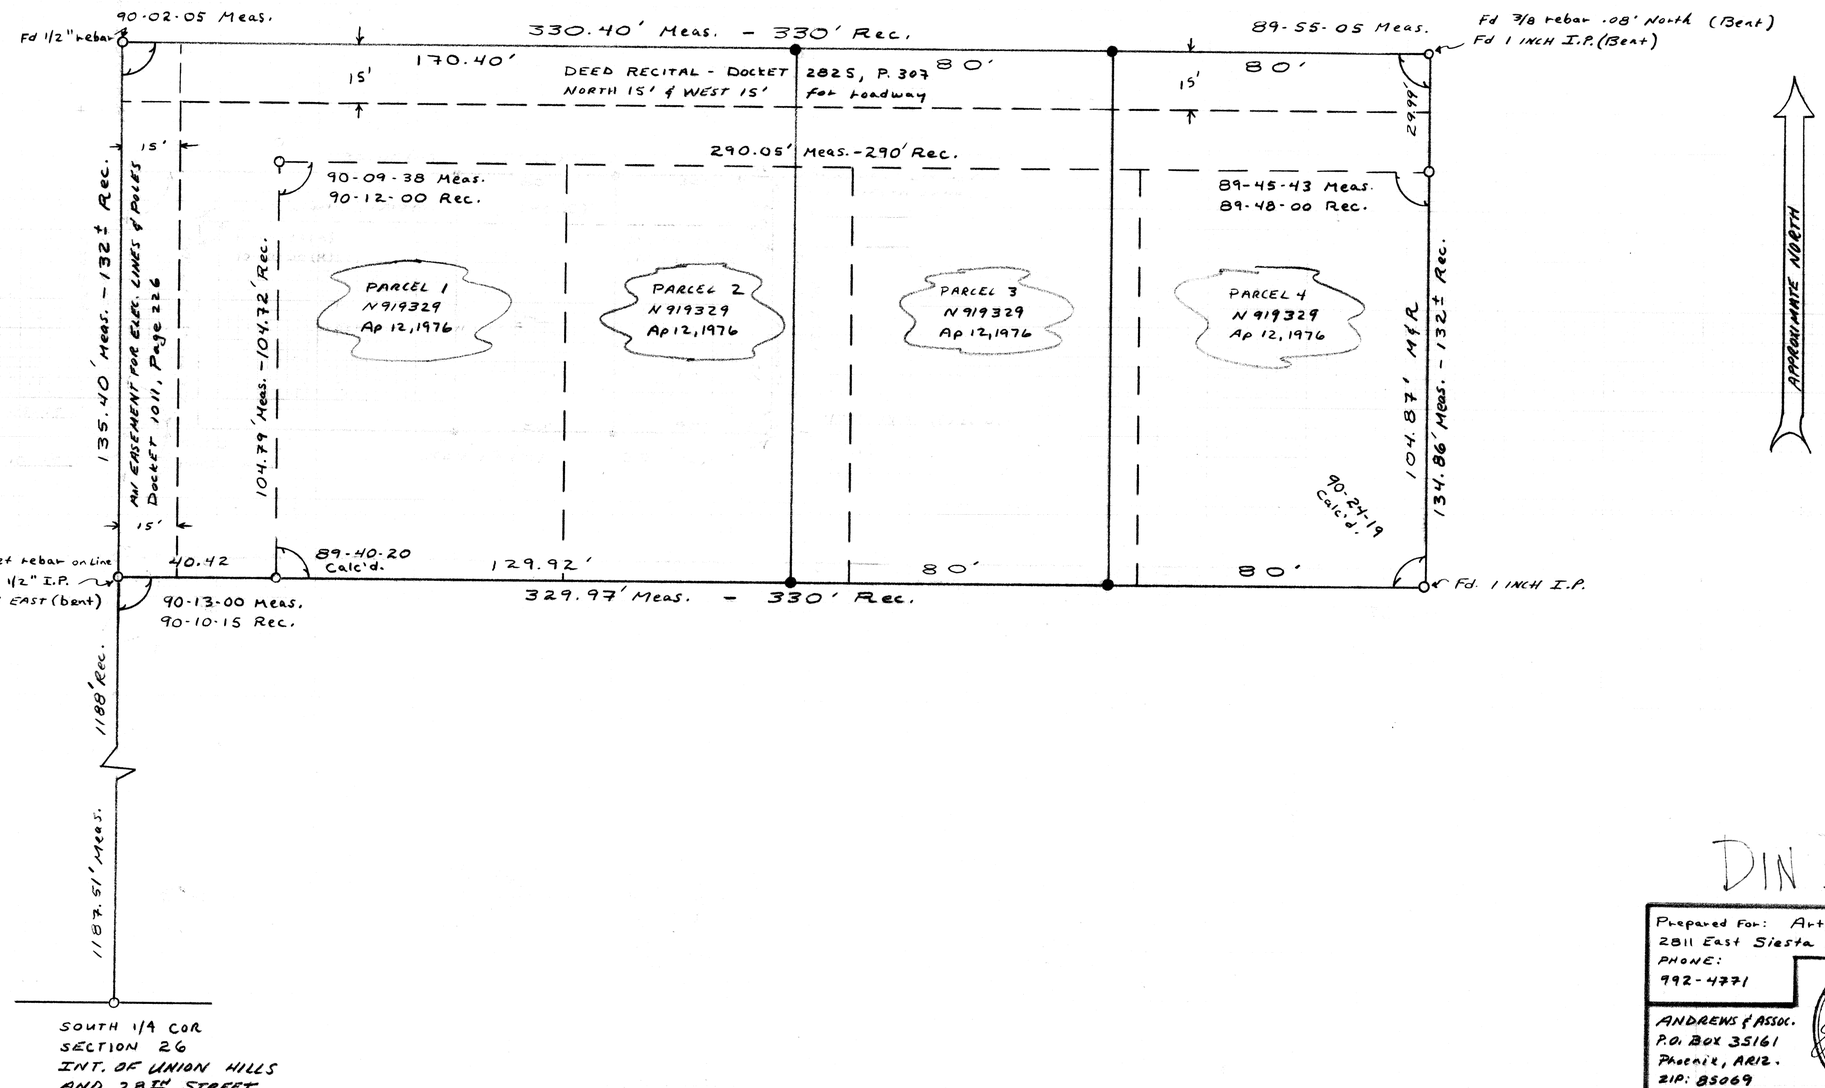

1 INCH = 25 Feet

25	50

O = FOUND MONUMENT

● = Set 3/8 rebar w/cap RLS 12213

Rec. = Record Call

Meas. = Measured in field

NOTE - Found Monuments Are 1/2" Iron Pipe unless Noted Otherwise.

N919329 refers to the Lawyers Title Co. Policy #

DIN 59868

Prepared For: Arthur M. Laursen
2811 East Siesta Lane - Phoenix, Ariz.
PHONE: 992-4771
ZIP CODE: 85024

REGISTERED LAND SURVEYOR CERTIFICATE NO. 12213 JEFFREY LYNN ANDREWS DATE SIGNED 4-12-79 ARIZONA U.S.A.

ANDREWS & ASSOC.
P.O. BOX 35161
Phoenix, ARIZ.
ZIP: 85069

LAND AND CONSTRUCTION SURVEYS
PH. 942-4576

DRAWN:	DATE:	SHEET:	JOB:
JLA	APRIL 12, 1979	1 of 1	79-20

A2-067