RESULT OF SURVEY

A PORTION OF THE NE 1/4 OF SEC 23, T6N, R3E, G&SRB&M, MARICOPA COUNTY, ARIZONA

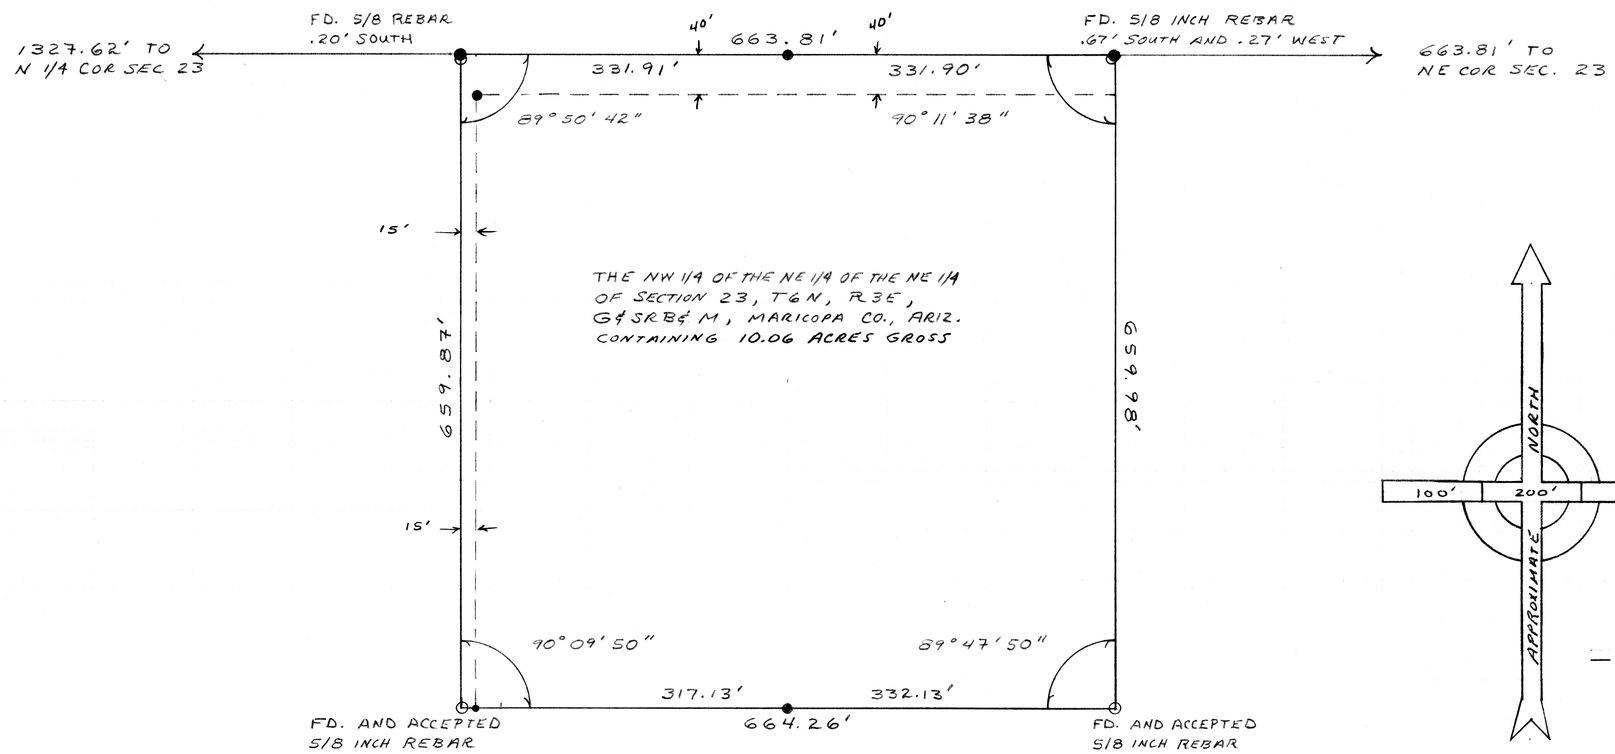

DIN 59869

PREPARED FOR:
PATRICIA FITZGERLD - STAR RT. BOX 521
CAVE CREEK, ARIZONA 85331, PH. 488-9369

ANDREWS & ASSOC.
P.O. BOX 35161
PHOENIX, ARIZ.-
85069

REGISTERED LAND SURVEYOR
CERTIFICATE NO.
12213
JEFFREY L. ANDREWS
DATE SIGNED 4-11-79
ARIZONA U.S.A.

LAND SURVEYS,
CONSTRUCTION
STAKING
PH. 942-4576

DRAWN BY:	DATE:	SHEET:	JOB #:
JLA	AP. 11, 1979	1 OF 1	7916

A2-068