RESULT OF SURVEY

PORTIONS OF THE SW ¼ OF SECTION 30, T5N R 4E, G & SRB & M, MARICOPA COUNTY, ARIZONA.

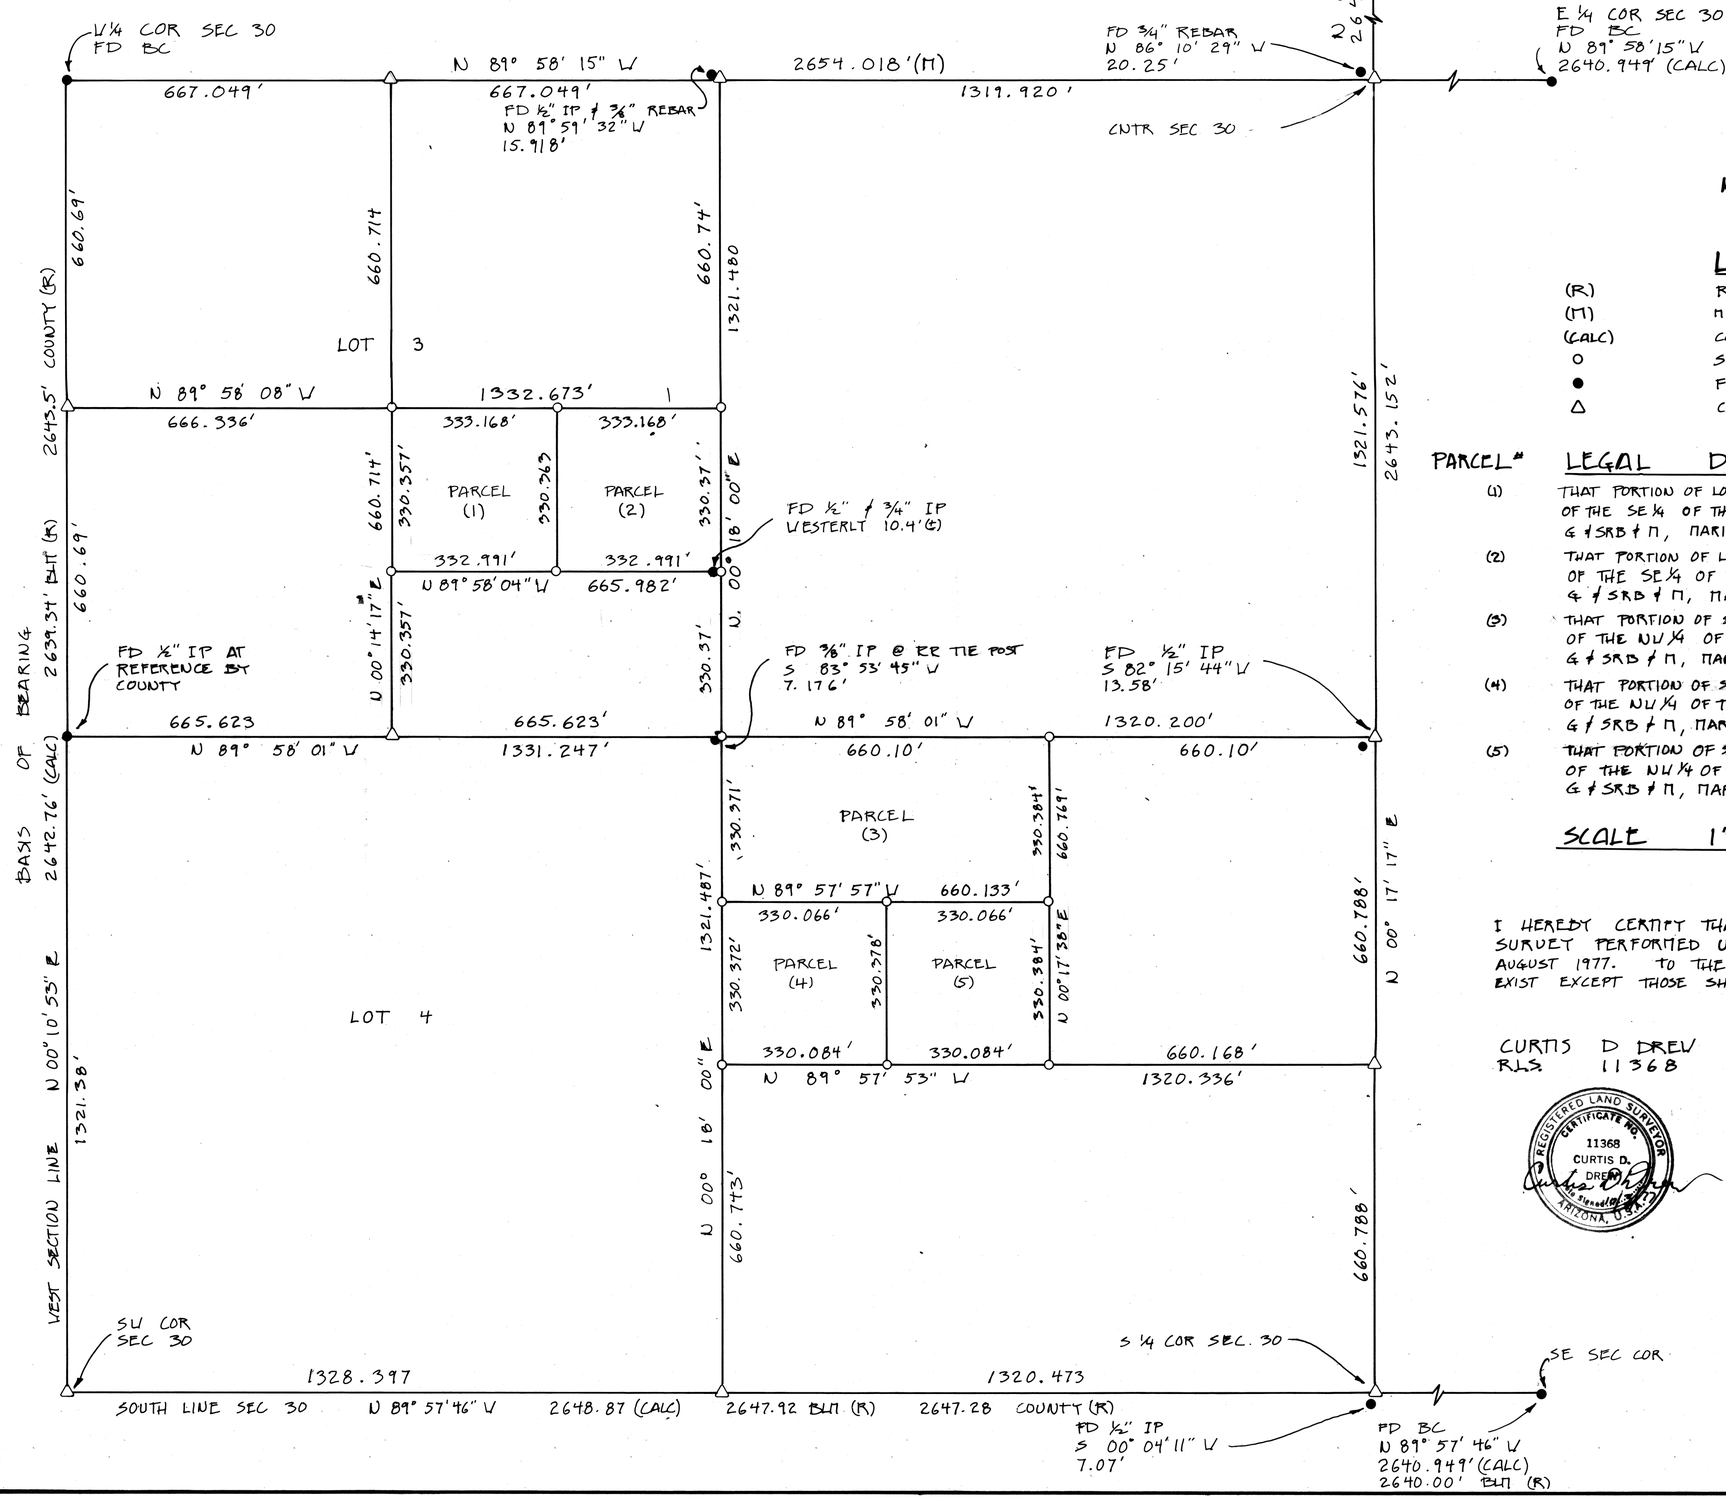

LEGEND

(R)	RECORD BEARING OR DISTANCE
(M)	MEASURED BEARING OR DISTANCE
(CALC)	CALCULATED
○	SET 3/8" IRON BAR
●	FOUND CORNER
△	CALCULATED CORNER

PARCEL # LEGAL DESCRIPTIONS

(1) THAT PORTION OF LOT 3 MORE PARTICULARLY DESCRIBED AS THE NW¼ OF THE SE¼ OF THE NW¼ OF THE SW ¼ OF SEC 30, T5N, R4E, G & SRB & M, MARICOPA CO., ARIZONA. 2.53 ACRES

(2) THAT PORTION OF LOT 3 MORE PARTICULARLY DESCRIBED AS THE NE¼ OF THE SE¼ OF THE NW¼ OF THE SW¼ OF SEC 30, T5N, R4E, G & SRB & M, MARICOPA CO., ARIZONA. 2.53 ACRES

(3) THAT PORTION OF SEC 30 MORE PARTICULARLY DESCRIBED AS THE N½ OF THE NW¼ OF THE SE¼ OF THE SW¼ OF SEC 30, T5N, R4E, G & SRB & M, MARICOPA CO., ARIZONA. 5.01 ACRES

(4) THAT PORTION OF SEC 30 MORE PARTICULARLY DESCRIBED AS THE SW¼ OF THE NW¼ OF THE SE¼ OF THE SW¼ OF SEC. 30, T5N, R4E, G & SRB & M, MARICOPA CO., ARIZONA. 2.5 ACRES

(5) THAT PORTION OF SEC 30 MORE PARTICULARLY DESCRIBED AS THE SE¼ OF THE NW¼ OF THE SE¼ OF THE SW¼ OF SEC 30, T5N, R4E, G & SRB & M, MARICOPA CO., ARIZONA. 2.50 ACRES

SCALE 1" = 200'

I HEREBY CERTIFY THAT THIS MAP CORRECTLY REPRESENTS A SURVEY PERFORMED UNDER MY DIRECTION DURING THE MONTH OF AUGUST 1977. TO THE BEST OF MY KNOWLEDGE NO ENCROACHMENTS EXIST EXCEPT THOSE SHOWN & NOTED AS SUCH.

CURTIS D DREW
RLS 11368

REGISTERED LAND SURVEYOR
CERTIFICATE NO.
11368
CURTIS D.
DREW
ARIZONA, U.S.A.

DIN 59871

PREPARED FOR
GORDON BELL REALTY
4241 VINFIELD SCOTT PLAZA
SCOTTSDALE, ARIZONA 85251

DRAWN: BAL	DATE 9/20/77	JOB 77-21	SHEET 1 OF 1

A2-077