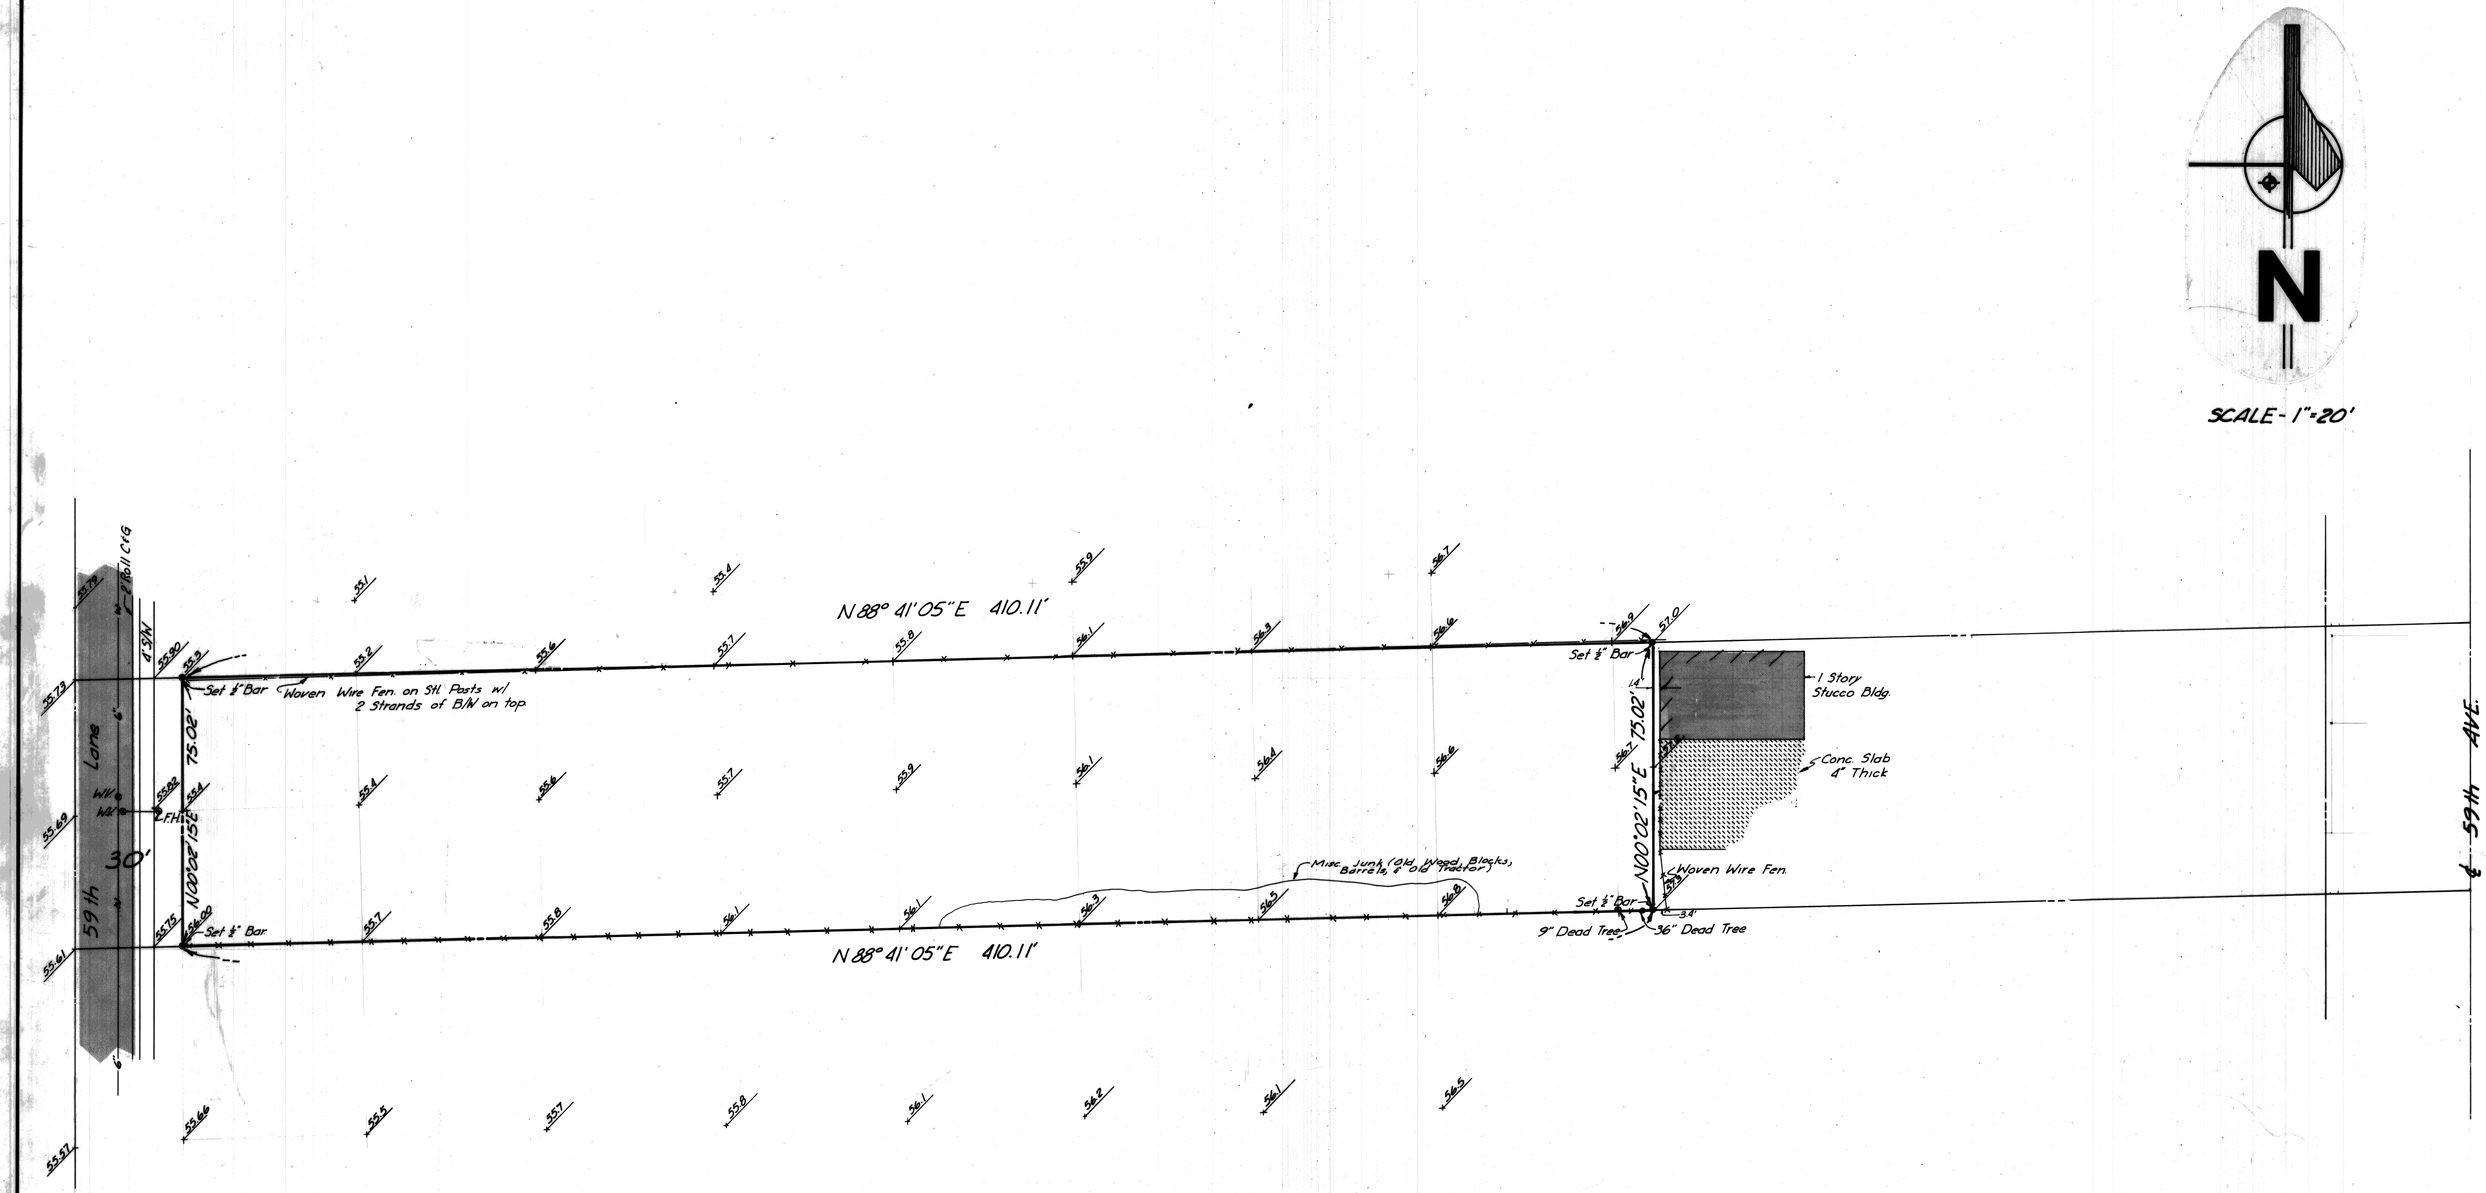

Legal Description

That part of Lot 1 of Hadsell's Addition described as follows:
The West 440' of the South 75' of the SE ¼.
Except the West 30' thereof.

B.M.- A.H.D. B.C. in Top of Curb on East side of 59th Ave approx. 465' South of ℄ of Northern Ave.
El. 1157.61

Certificate

I certify by my seal and signature hereon that the survey of the property herein shown was performed under my direction during the month of January 1973. All corners were set or found as shown.

Registered Professional Engineer — Certificate No. 5261 — ROBERT S. MOORE — Arizona, U.S.A.

DIN 59872

ASSOCIATED ENGINEERS Civil Consultants Phoenix Arizona	RESULTS OF SURVEY OF West 410' of the S 75' of SW ¼ of Lot 1 of Hadsell's Addition	REVISED: REVISED: REVISED: DATE: 2/9/73
DRAWN BY: RSM CHK:	SHEET OF 1	JOB NO. 1272-3

STREET? 5/2N/12E R327