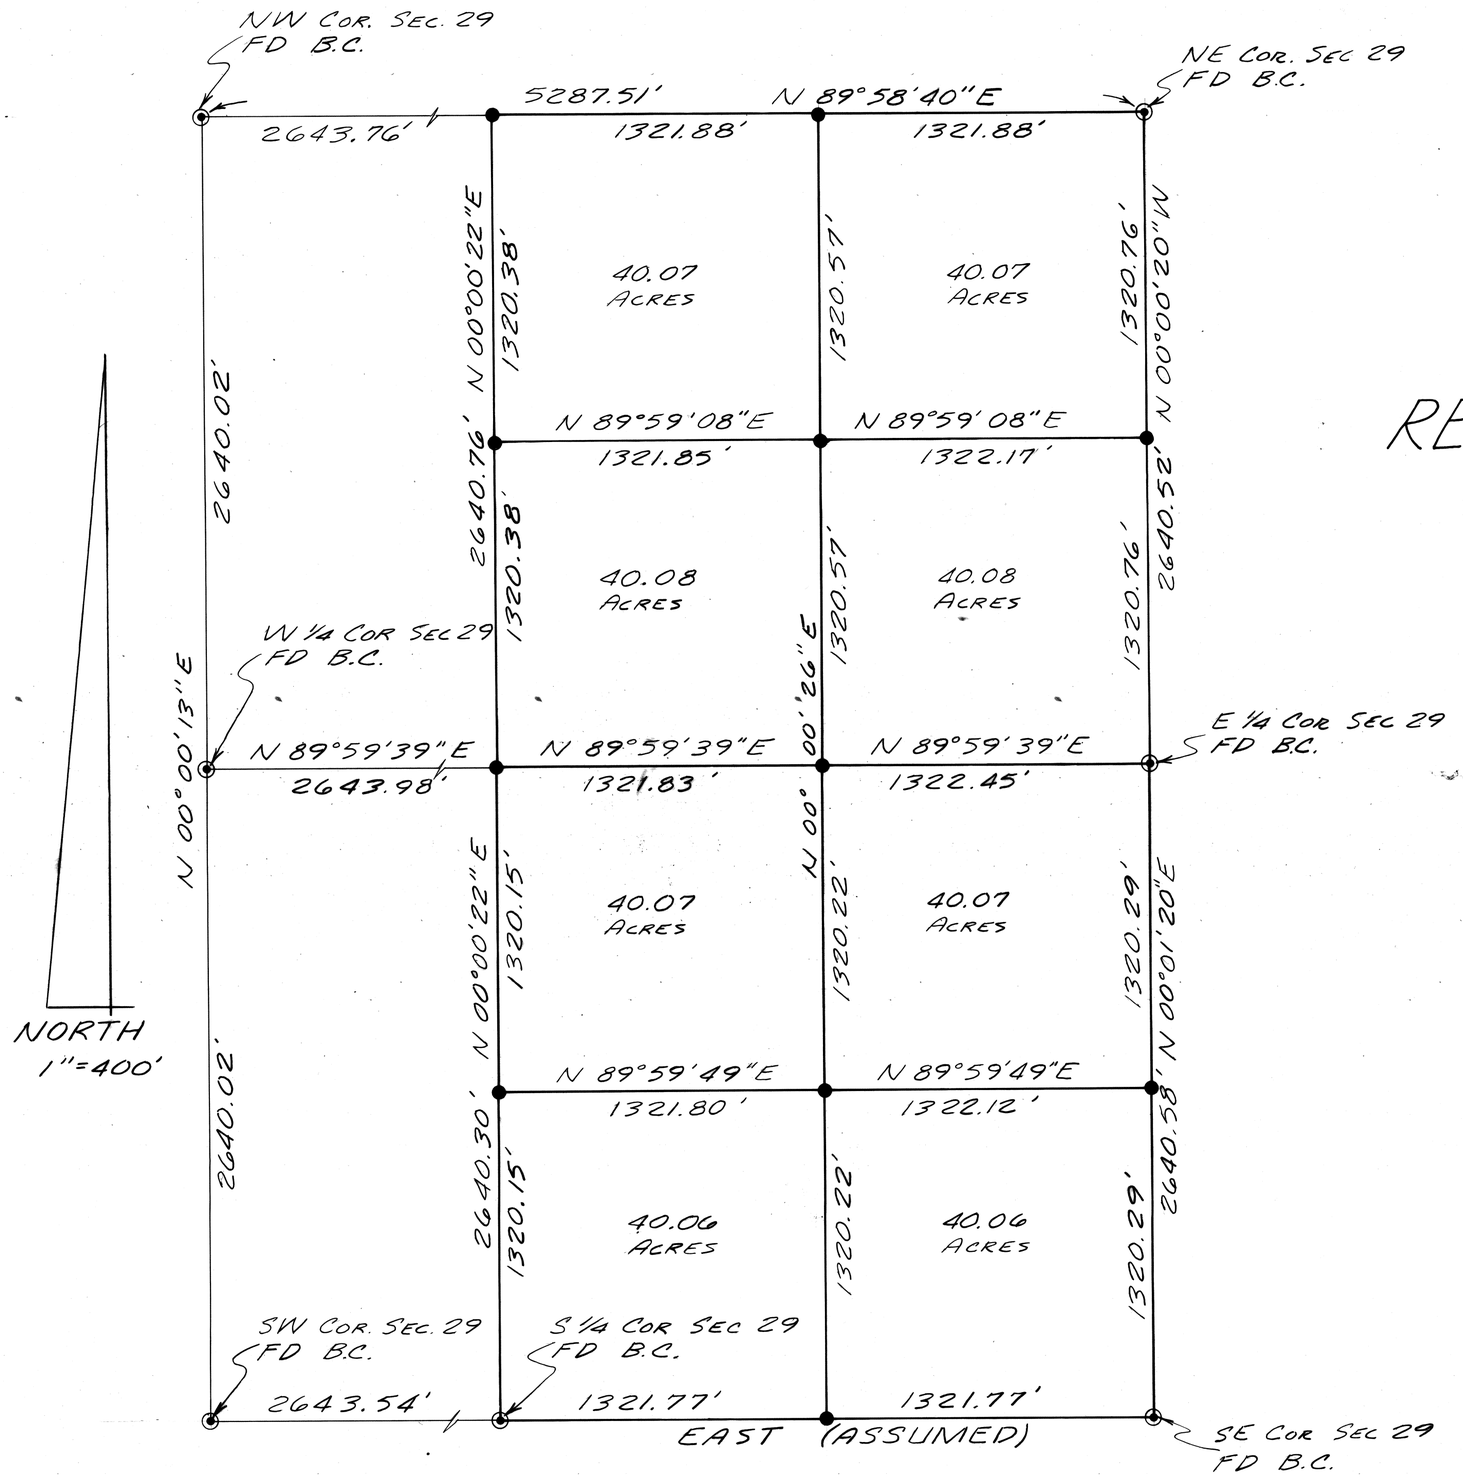

RESULTS OF SURVEY

THE E½ OF SECTION 9, T5S, R1E
G&SRB&M, MARICOPA COUNTY, ARIZONA.

NOTE:

ALL CORNERS ½" IRON PIN SET
UNLESS OTHERWISE NOTED.

CERTIFICATION

THIS IS TO CERTIFY THAT THE SURVEY OF THIS PROPERTY WAS DONE UNDER MY SUPERVISION DURING THE MONTH OF JULY, 1976.

Stanley C. Pellow Jr. 8/4/76
REGISTERED LAND SURVEYOR DATE

REGISTERED LAND SURVEYOR
CERTIFICATE NO.
10314
STANLEY C.
PELLOW JR.
Date Issued 2/4/76
ARIZONA, U.S.A.

DIN 59873

A2-078