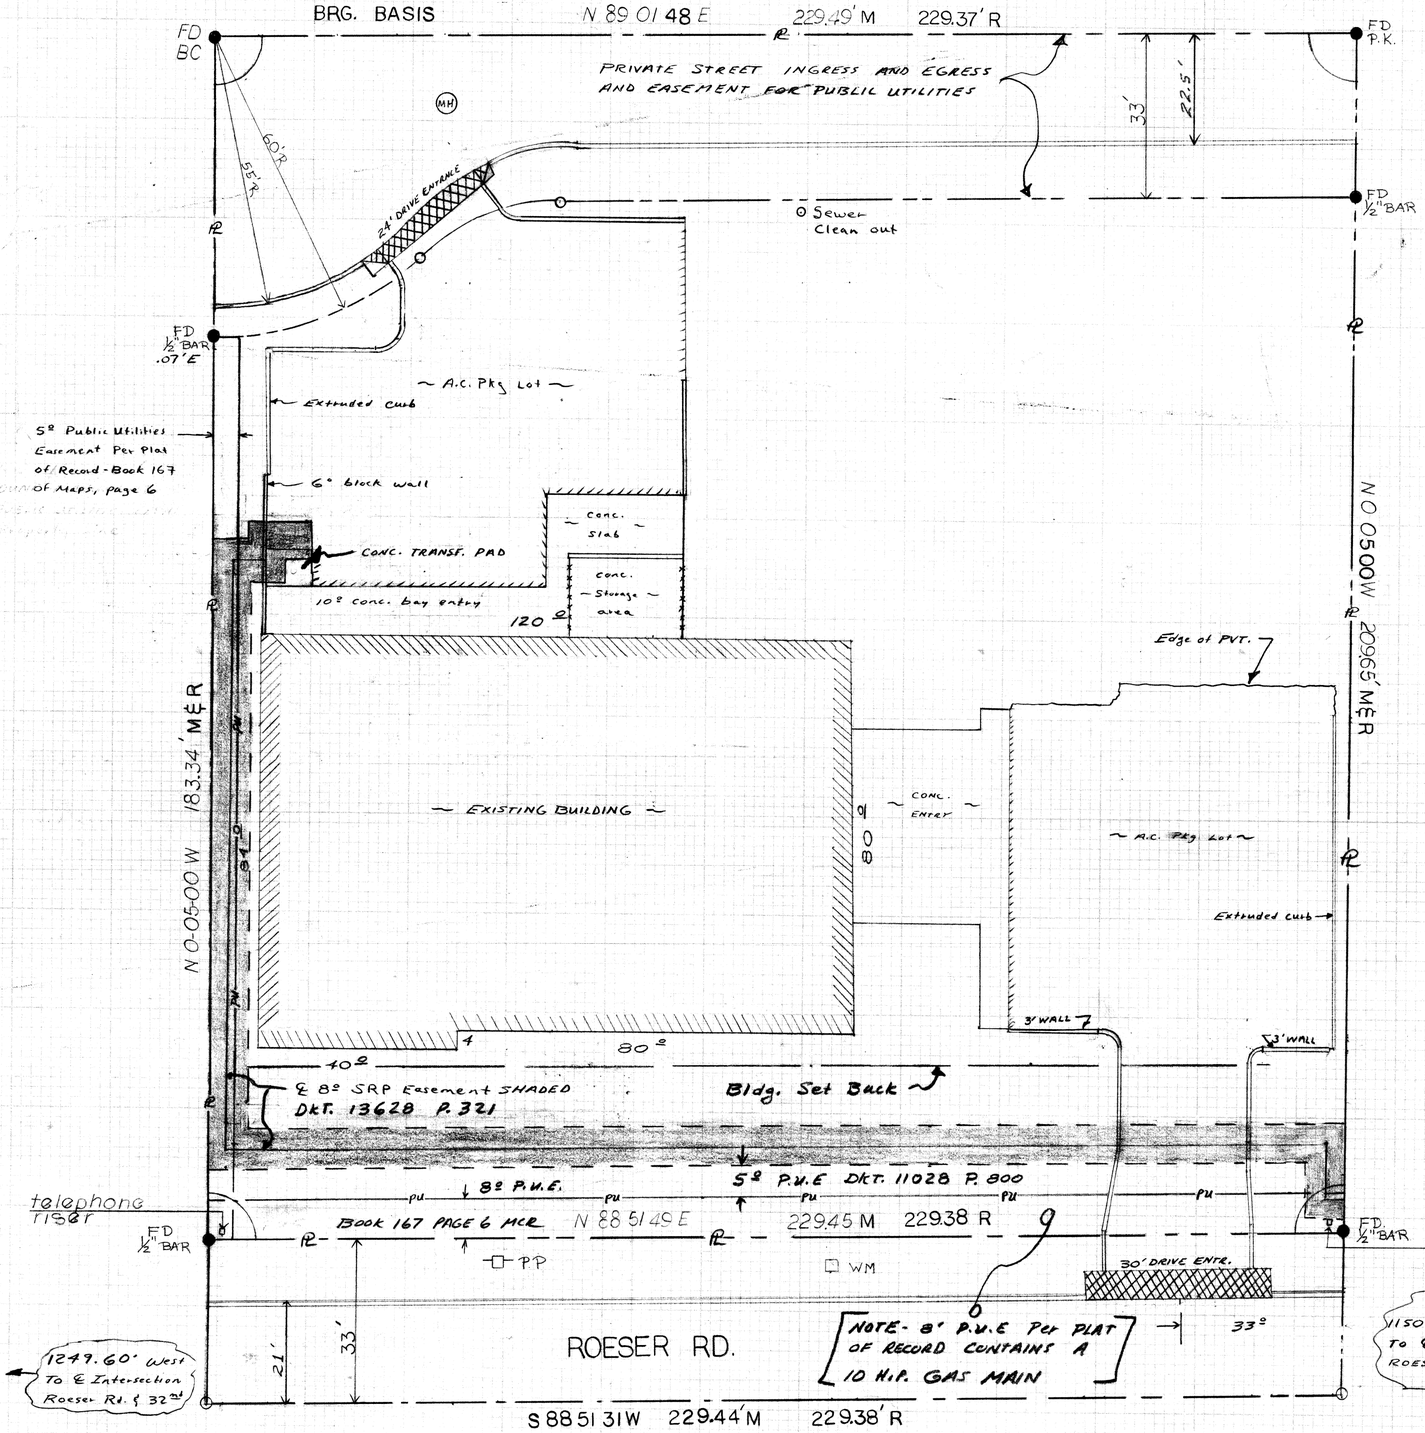

RESULT OF SURVEY

LOT 23 OF EL DORADO INDUSTRIAL PLAZA UNIT THREE - BK. 167 P.6 MCR.

NORTH

SCALE 1 INCH = 20 FEET

● INDICATES FOUND MONUMENT

-PUE- PUBLIC UTILITIES EASEMENT

-℄- PROPERTY LINE

I HEREBY CERTIFY THAT THIS SURVEY MADE UNDER MY SUPERVISION, CORRECTLY SHOWS THE PROPERTY LINES, BUILDING LOCATION & IMPROVEMENTS - TO THE BEST OF MY KNOWLEDGE NO ENCROACHMENTS EXIST EXCEPT AS SHOWN

REGISTERED LAND SURVEYOR CERTIFICATE NO. 12213 JAMES L. ANDREWS DATE SIGNED 5-31-79 Arizona U.S.A.

Revised July 9, 1979

PREPARED FOR: GIFFEN-TRANE COMPANY
3422 EAST ROESER ROAD
PHOENIX, ARIZONA 85040

PREPARED BY: J.L. ANDREWS & ASSOCIATES
P.O. BOX 35161
PHOENIX, ARIZONA 85069
PHONE 942-4576

DRAWN BY:	DATE:	SHEET:	JOB #
CRP	May 31, 1979	1 OF 1	79-30

DIN 59874

A2-066