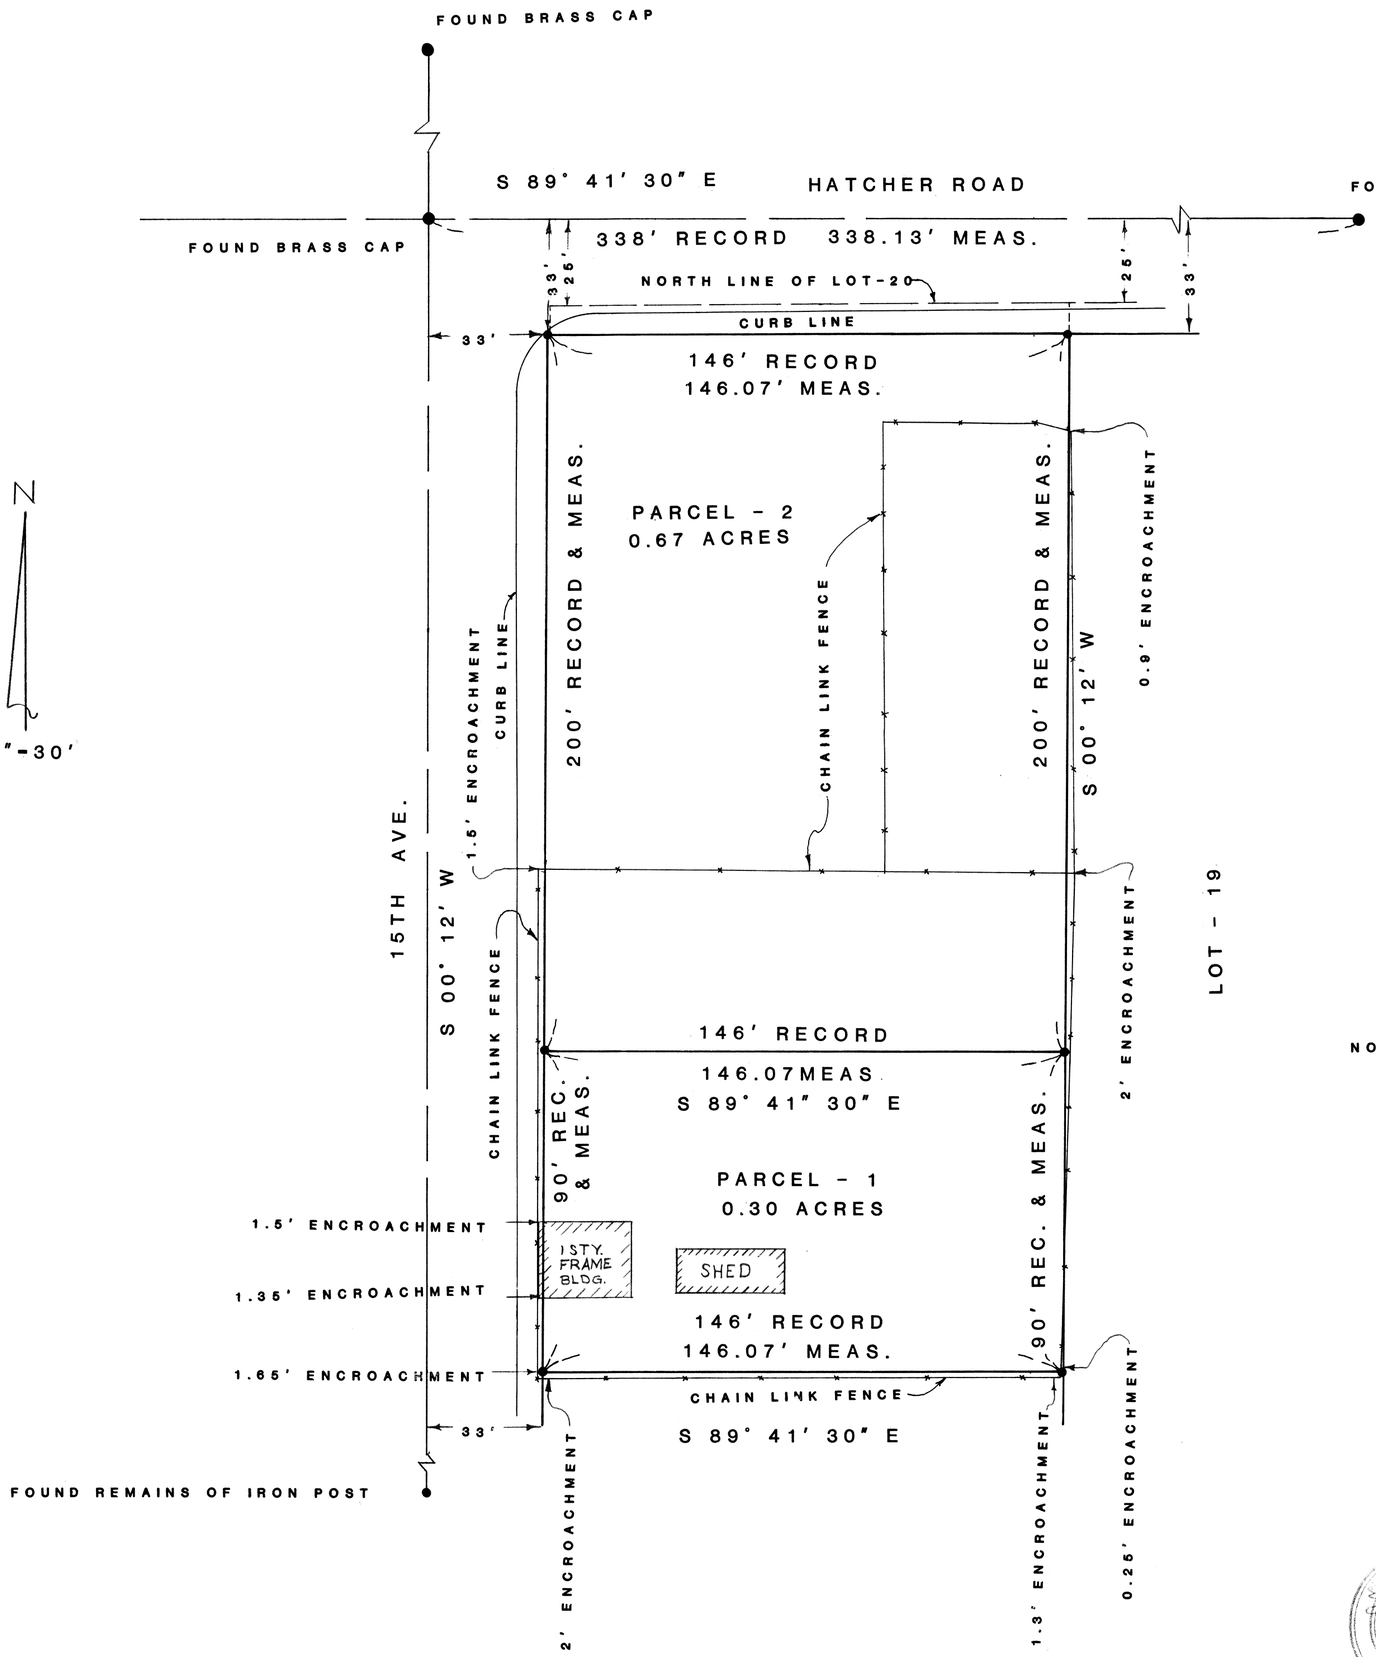

RESULTS OF SURVEY

LEGAL DESCRIPTION

PARCEL-2: THE NORTH 208' OF LOT-20 FOOTHILL ACRES BOOK 28, PAGE 30, M.C.R.

PARCEL-1: THE NORTH 90' OF THE SOUTH 250' OF THE NORTH 458' OF LOT-20 FOOTHILL ACRES BOOK 28, PAGE 30, M.C.R. EXCEPT THE WEST 33'

NOTE: 1/2" REBAR W/CAP LS12213 SET AT ALL CORNERS

PIN 59879

FOR: MR. & MRS. BUECHE		
3438 W. STELLA PHOENIX, ARIZONA		
SCALE: 1" = 30'	APPROVED BY:	DRAWN BY DLM
DATE: 4-10-81		REVISED
BY: ANDREWS & ASSOC		
6747 N. BLACK CANYON HWY.		
		DRAWING NUMBER 81-30

18X24 PRINTED ON NO. 1000H-10 CLEARPRINT

A2-046