RESULT OF SURVEY

LOT 33 CASABLANCA ESTATES

RECORDED IN BOOK 81, OF MAPS PAGE 48, M.C.R.

SCALE 1"=50'

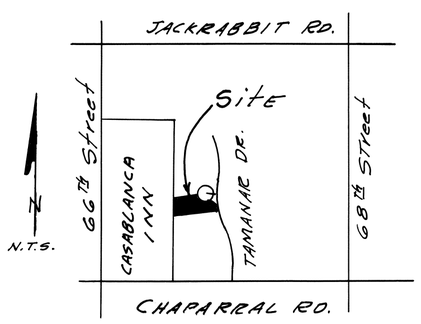

VICINITY MAP

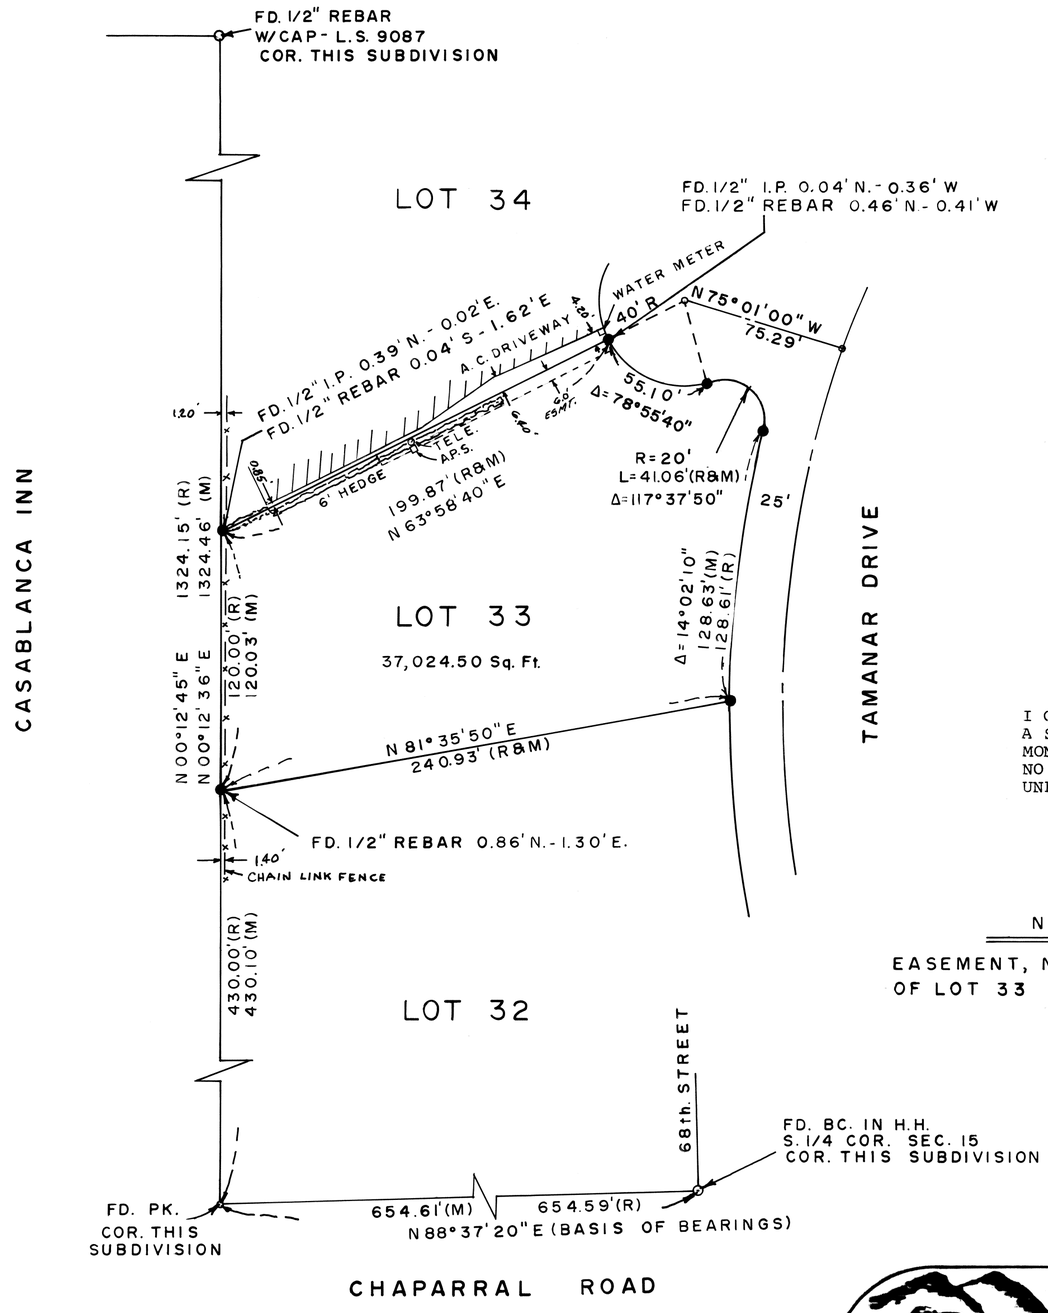

CERTIFICATION

I CERTIFY THAT THIS MAP CORRECTLY REPRESENTS A SURVEY DONE UNDER MY SUPERVISION IN THE MONTH OF SEPTEMBER, 1980, AND THAT THERE ARE NO ENCROACHMENTS TO THE BEST OF MY KNOWLEDGE, UNLESS SHOWN AND NOTED.

NOTE

EASEMENT, N. 6' OF THE E. 120' OF LOT 33 DKT. 11907 PG. 159

REGISTERED LAND SURVEYOR
CERTIFICATE
12213
JEFFREY LYNN ANDREWS
DATE SIGNED 9-80
Arizona U.S.A.

LEGEND

● = SET 1/2" REBAR W/CAP L.S. 12213 IN CONC.
B.C. = BRASS CAP
H.H. = HAND HOLE
M = MEASURED
R = RECORD

THN 59882

J. L. ANDREWS and ASSOCIATES
6747 N. BLACK CANYON PHOENIX ARIZ. 85015
P.O. BOX 35161 PH. 242-6229

PREPARED FOR
DOLORES GALLOWAY
5032 TAMANAR DR.
SCOTTSDALE AZ.

SCALE: 1"=50'	DRAWING NO. 80-74
DATE: 10-29-80	DRAWN BY: CHM

A2-054