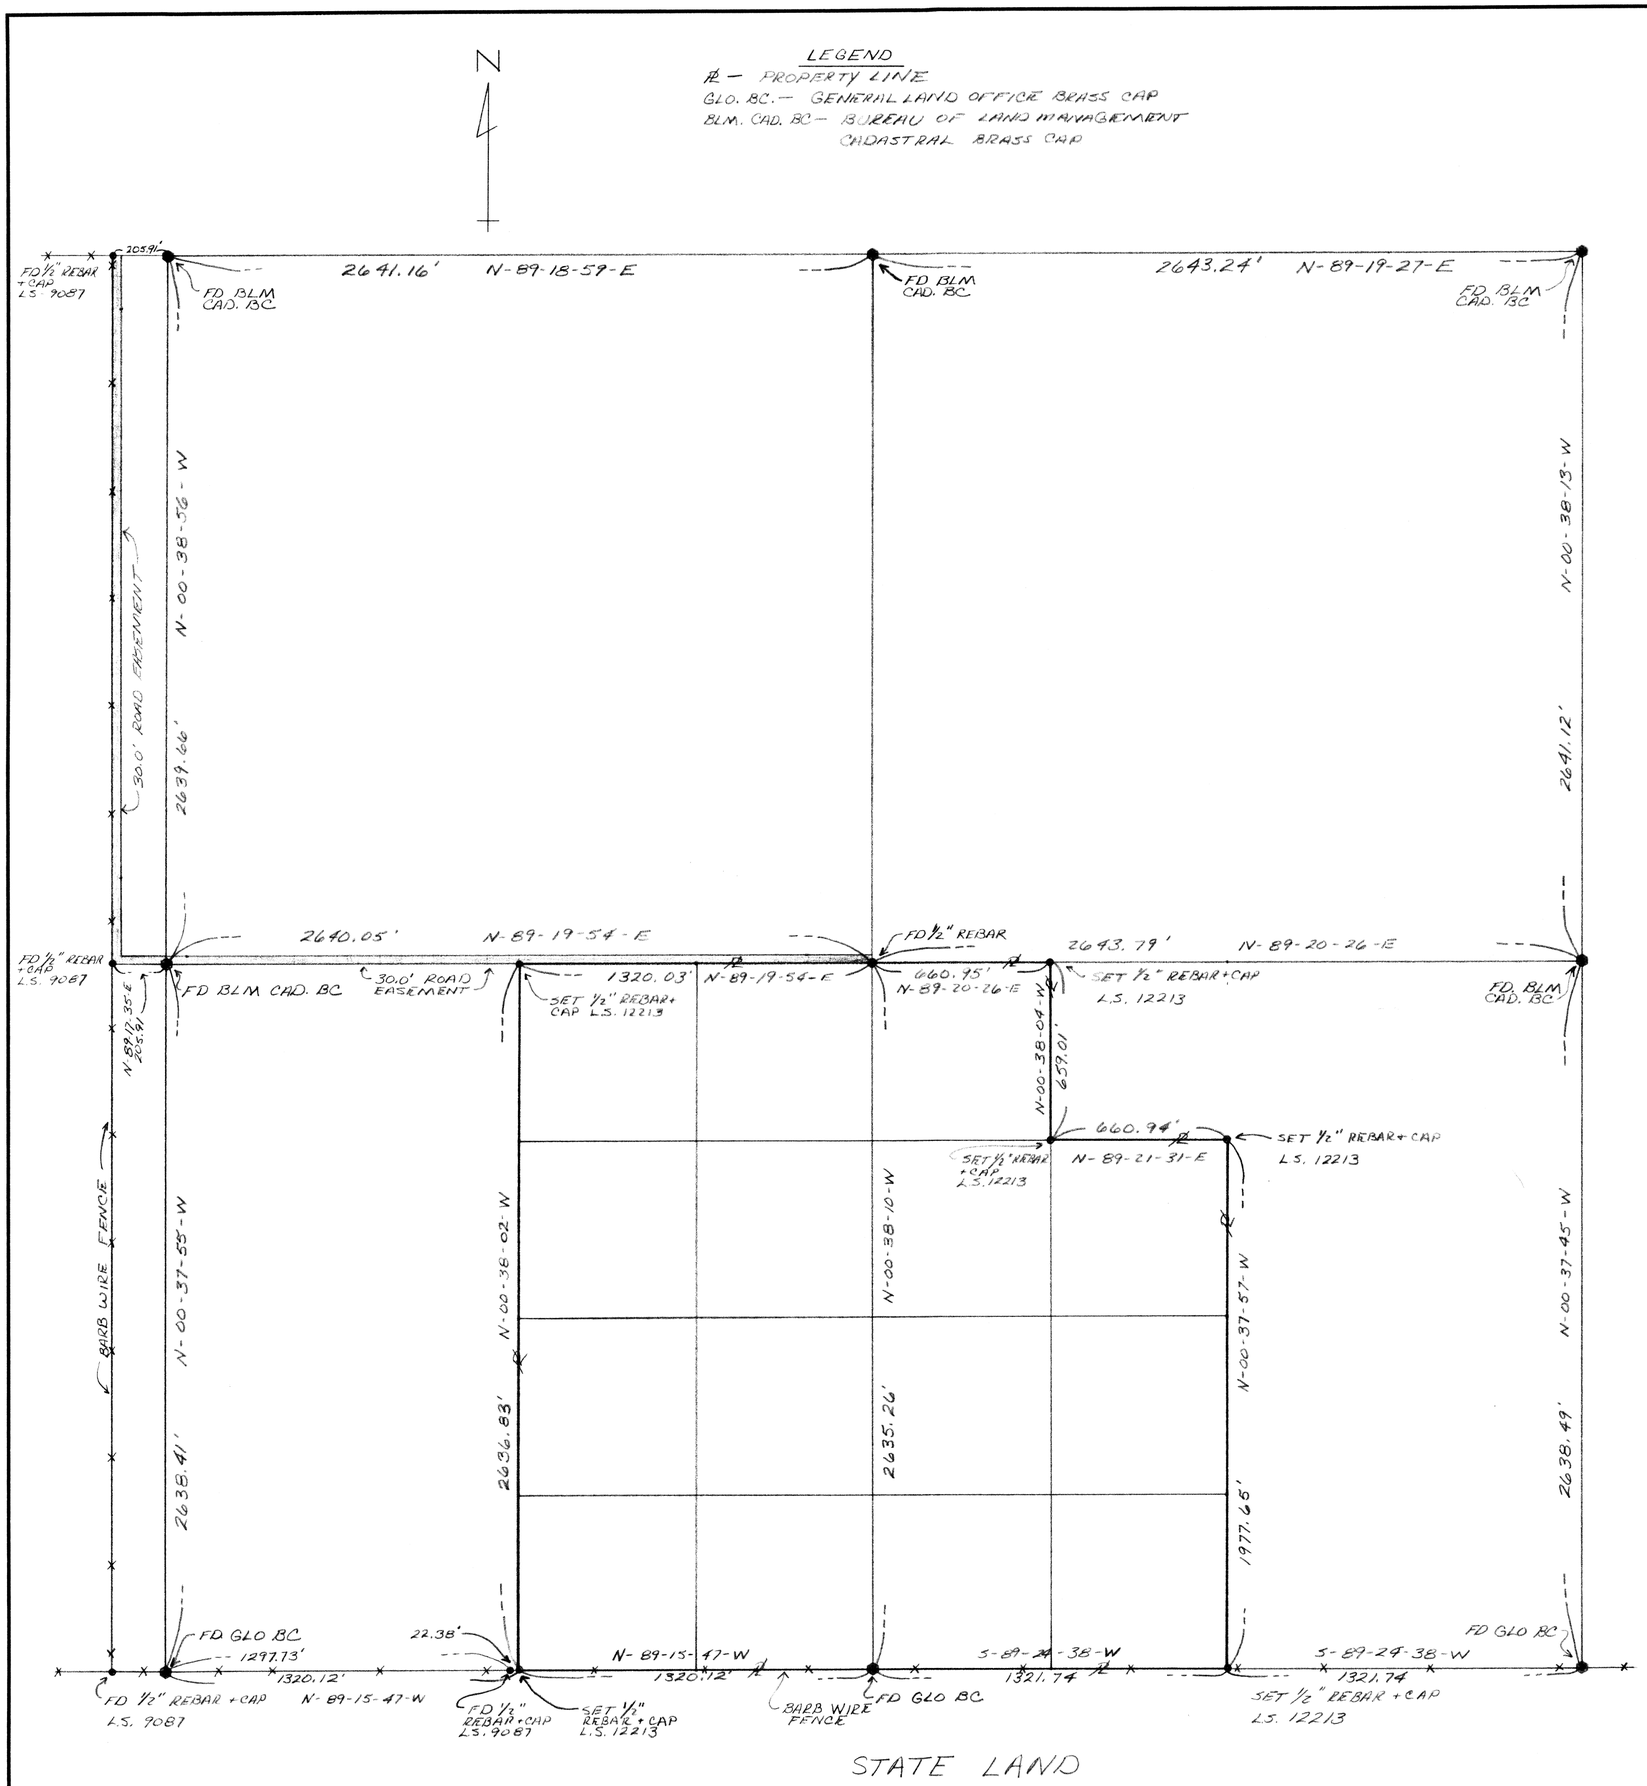


LAND DESCRIPTION:
That portion of Section 33, Township 6 North, Range 5 East of the Gila & Salt River Meridian, Maricopa County, Arizona more particularly described as the East ½ of the Southwest ¼ together with the West ½ of the Southwest ¼.
EXCEPT: The Northeast ¼ of the Northwest ¼ of the Southeast ¼ of said Section 33. 149.9 AC. ±

INGRESS - EGRESS DESCRIPTION:
Those portions of Section 32 and 33, Township 6 North, Range 5 East of the Gila & Salt River Meridian, Maricopa County, Arizona more particularly described as the South 30' of the Northwest ¼ of Section 33 together with the South 30' and the West 30' of the East 205.91' of the Northeast ¼ of Section 32.

## CERTIFICATION

I HEREBY CERTIFY THAT THIS MAP CORRECTLY REPRESENTS A BOUNDARY SURVEY DONE UNDER MY SUPERVISION IN THE MONTH OF FEBURARY 1980 AND NO ENCROACHMENTS EXIST TO THE BEST OF MY KNOWLEGDE.

REGISTERED LAND SURVEYOR CERTIFICATE NO. 9087 J. L. ANDREWS DATE SIGNED 4-11-80 ARIZONA U.S.A.

J. L. Andrews

DIN 59886

# RESULT OF SURVEY

| | | |
|---|---|---|
| SCALE: 1" = 400.0' | APPROVED BY: JLA | DRAWN BY G.F.B. |
| DATE: 4-8-80 | | REVISED |

PREPARED FOR: GORDON BELL REALTY + DEVELOPMENT CO.
6931 EAST THOMAS ROAD
SCOTTSDALE, ARIZONA 85251

PREPARED BY: J. L. ANDREWS AND ASSOC.
6747 N. BLACK CANYON; PHOENIX, ARIZ. 85015

DRAWING NUMBER 80-03