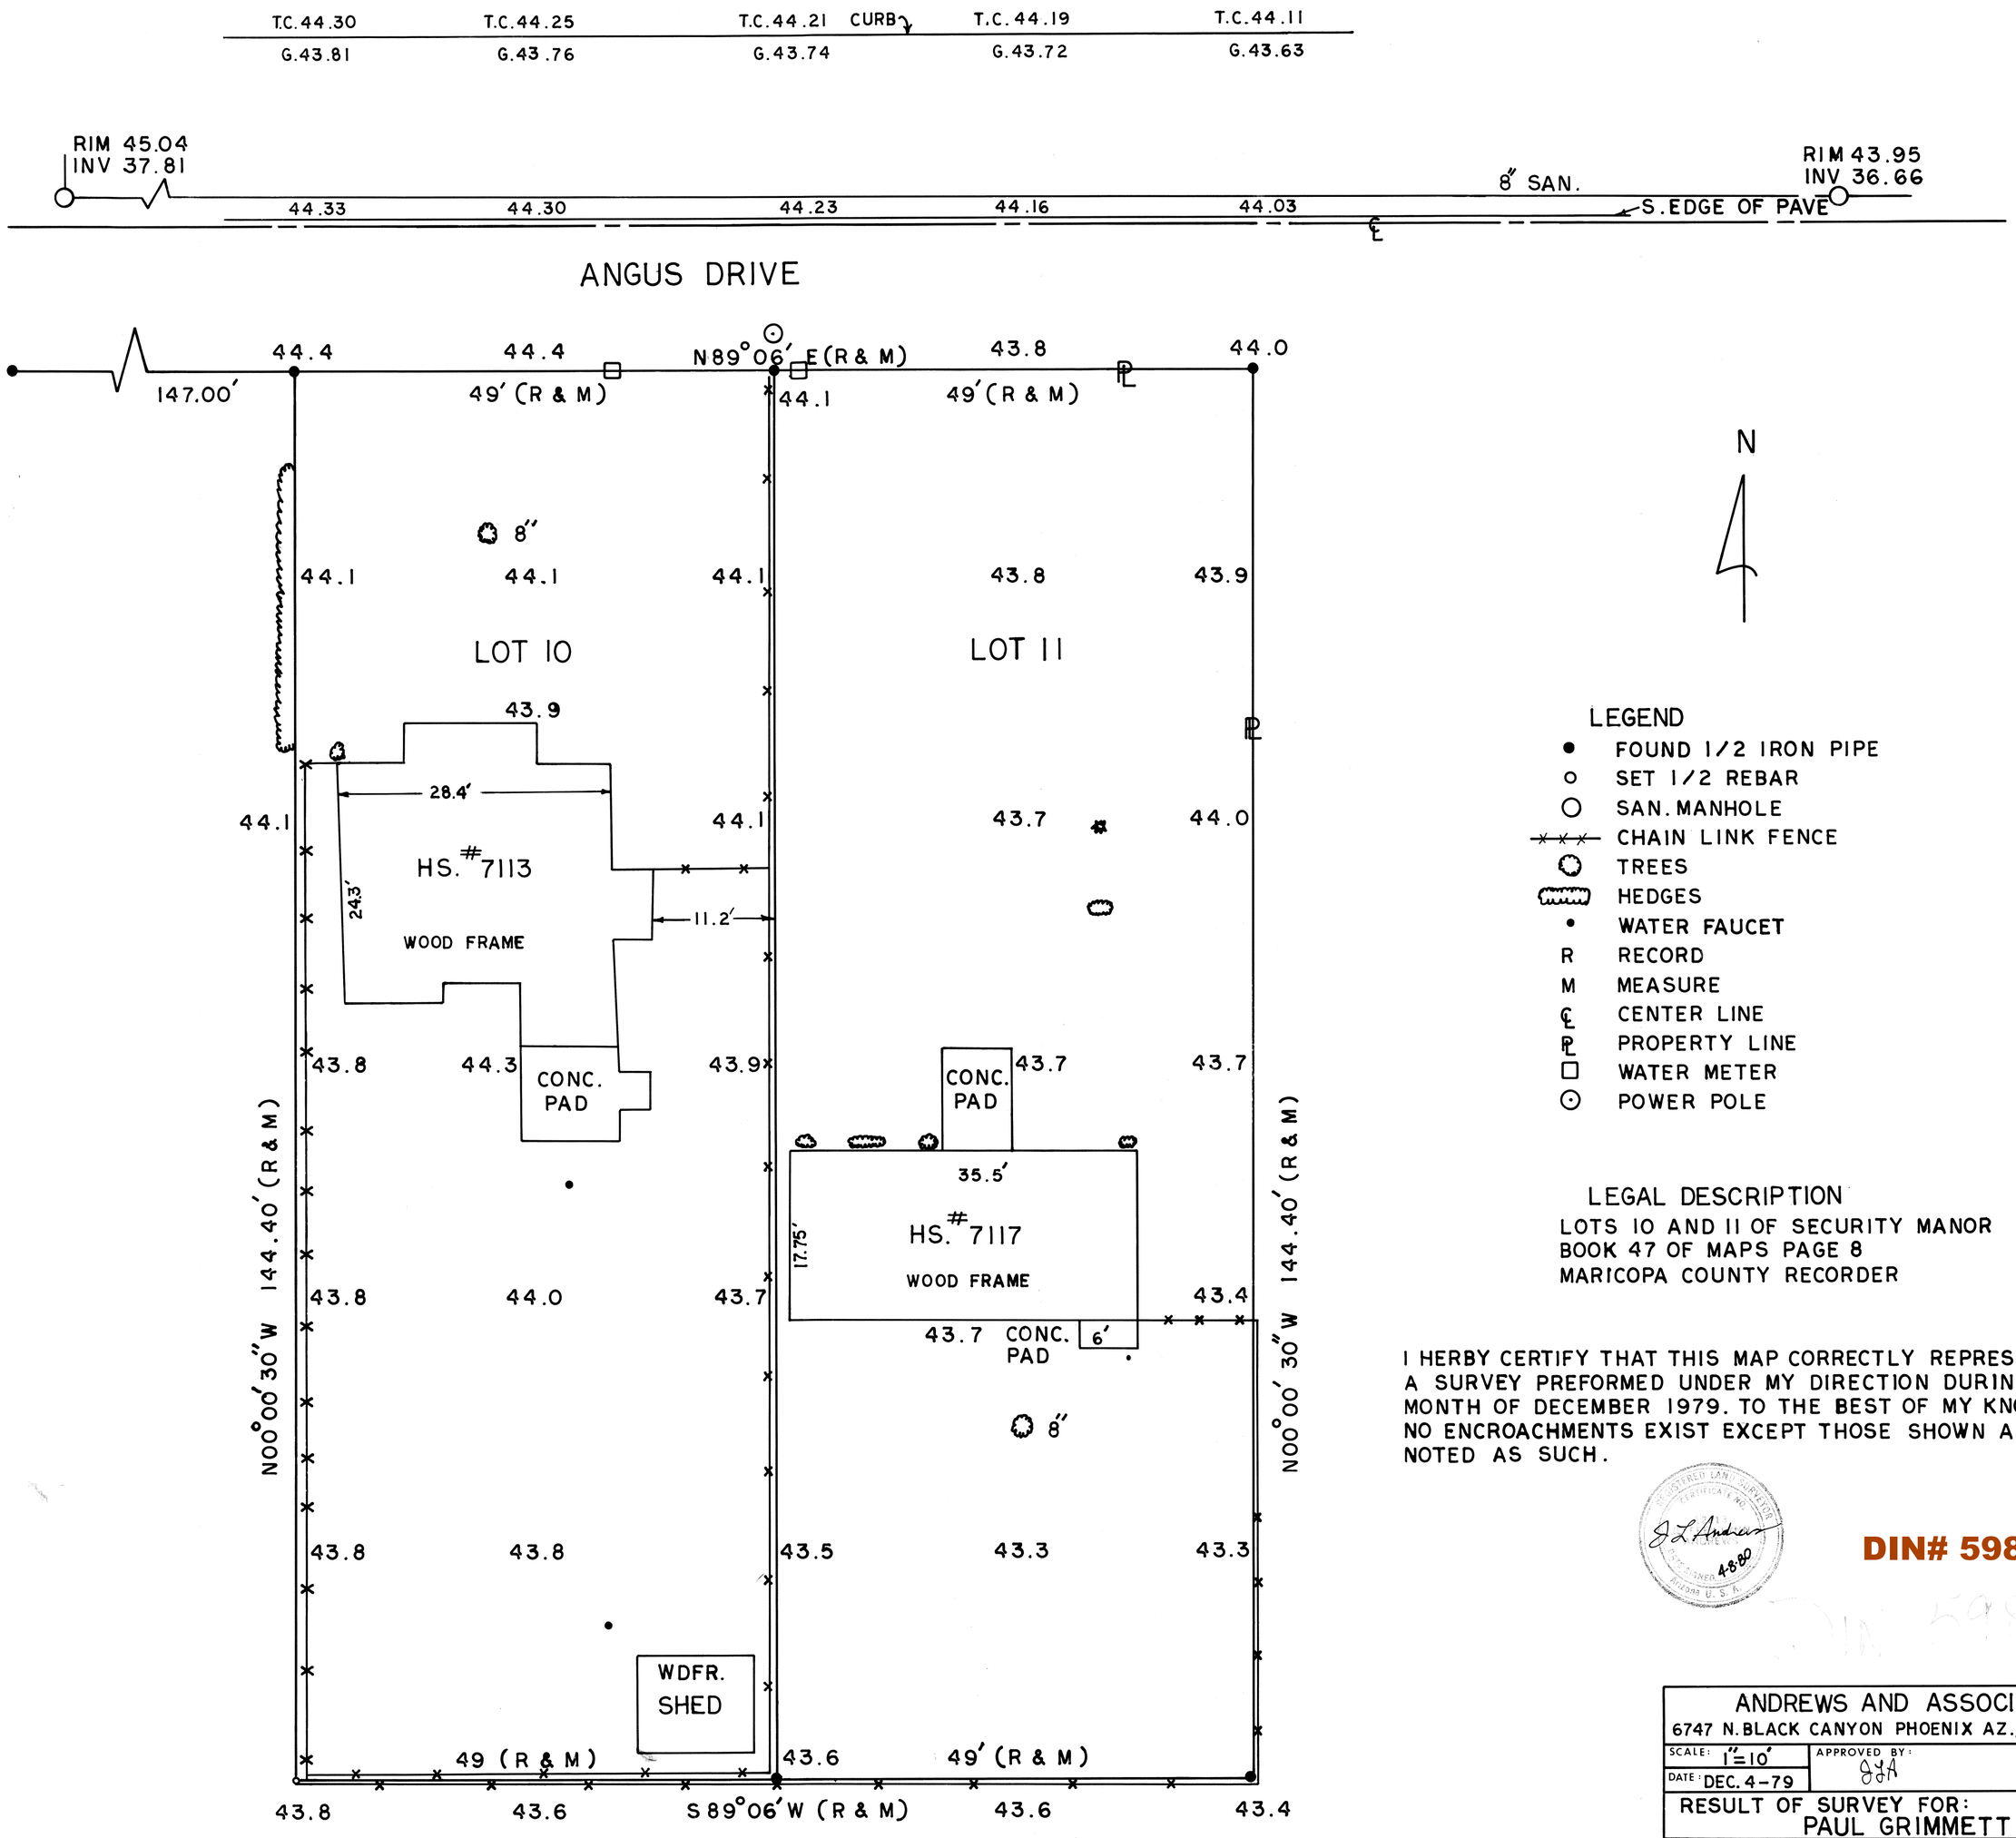

LEGAL DESCRIPTION

LOTS 10 AND 11 OF SECURITY MANOR
BOOK 47 OF MAPS PAGE 8
MARICOPA COUNTY RECORDER

I HERBY CERTIFY THAT THIS MAP CORRECTLY REPRESENTS A SURVEY PREFORMED UNDER MY DIRECTION DURING THE MONTH OF DECEMBER 1979. TO THE BEST OF MY KNOWLEDGE NO ENCROACHMENTS EXIST EXCEPT THOSE SHOWN AND NOTED AS SUCH.

REGISTERED LAND SURVEYOR CERTIFICATE NO. J. L. Andrews 4-8-80 Arizona U.S.A.

DIN# 59888-1

ANDREWS AND ASSOCIATES 6747 N. BLACK CANYON PHOENIX AZ., (602) 242-6229		
SCALE: 1"=10'	APPROVED BY: JLA	DRAWN BY: T.J.K.
DATE: DEC. 4-79		REVISED
RESULT OF SURVEY FOR: PAUL GRIMMETT		
		DRAWING NUMBER 7970

A2-061