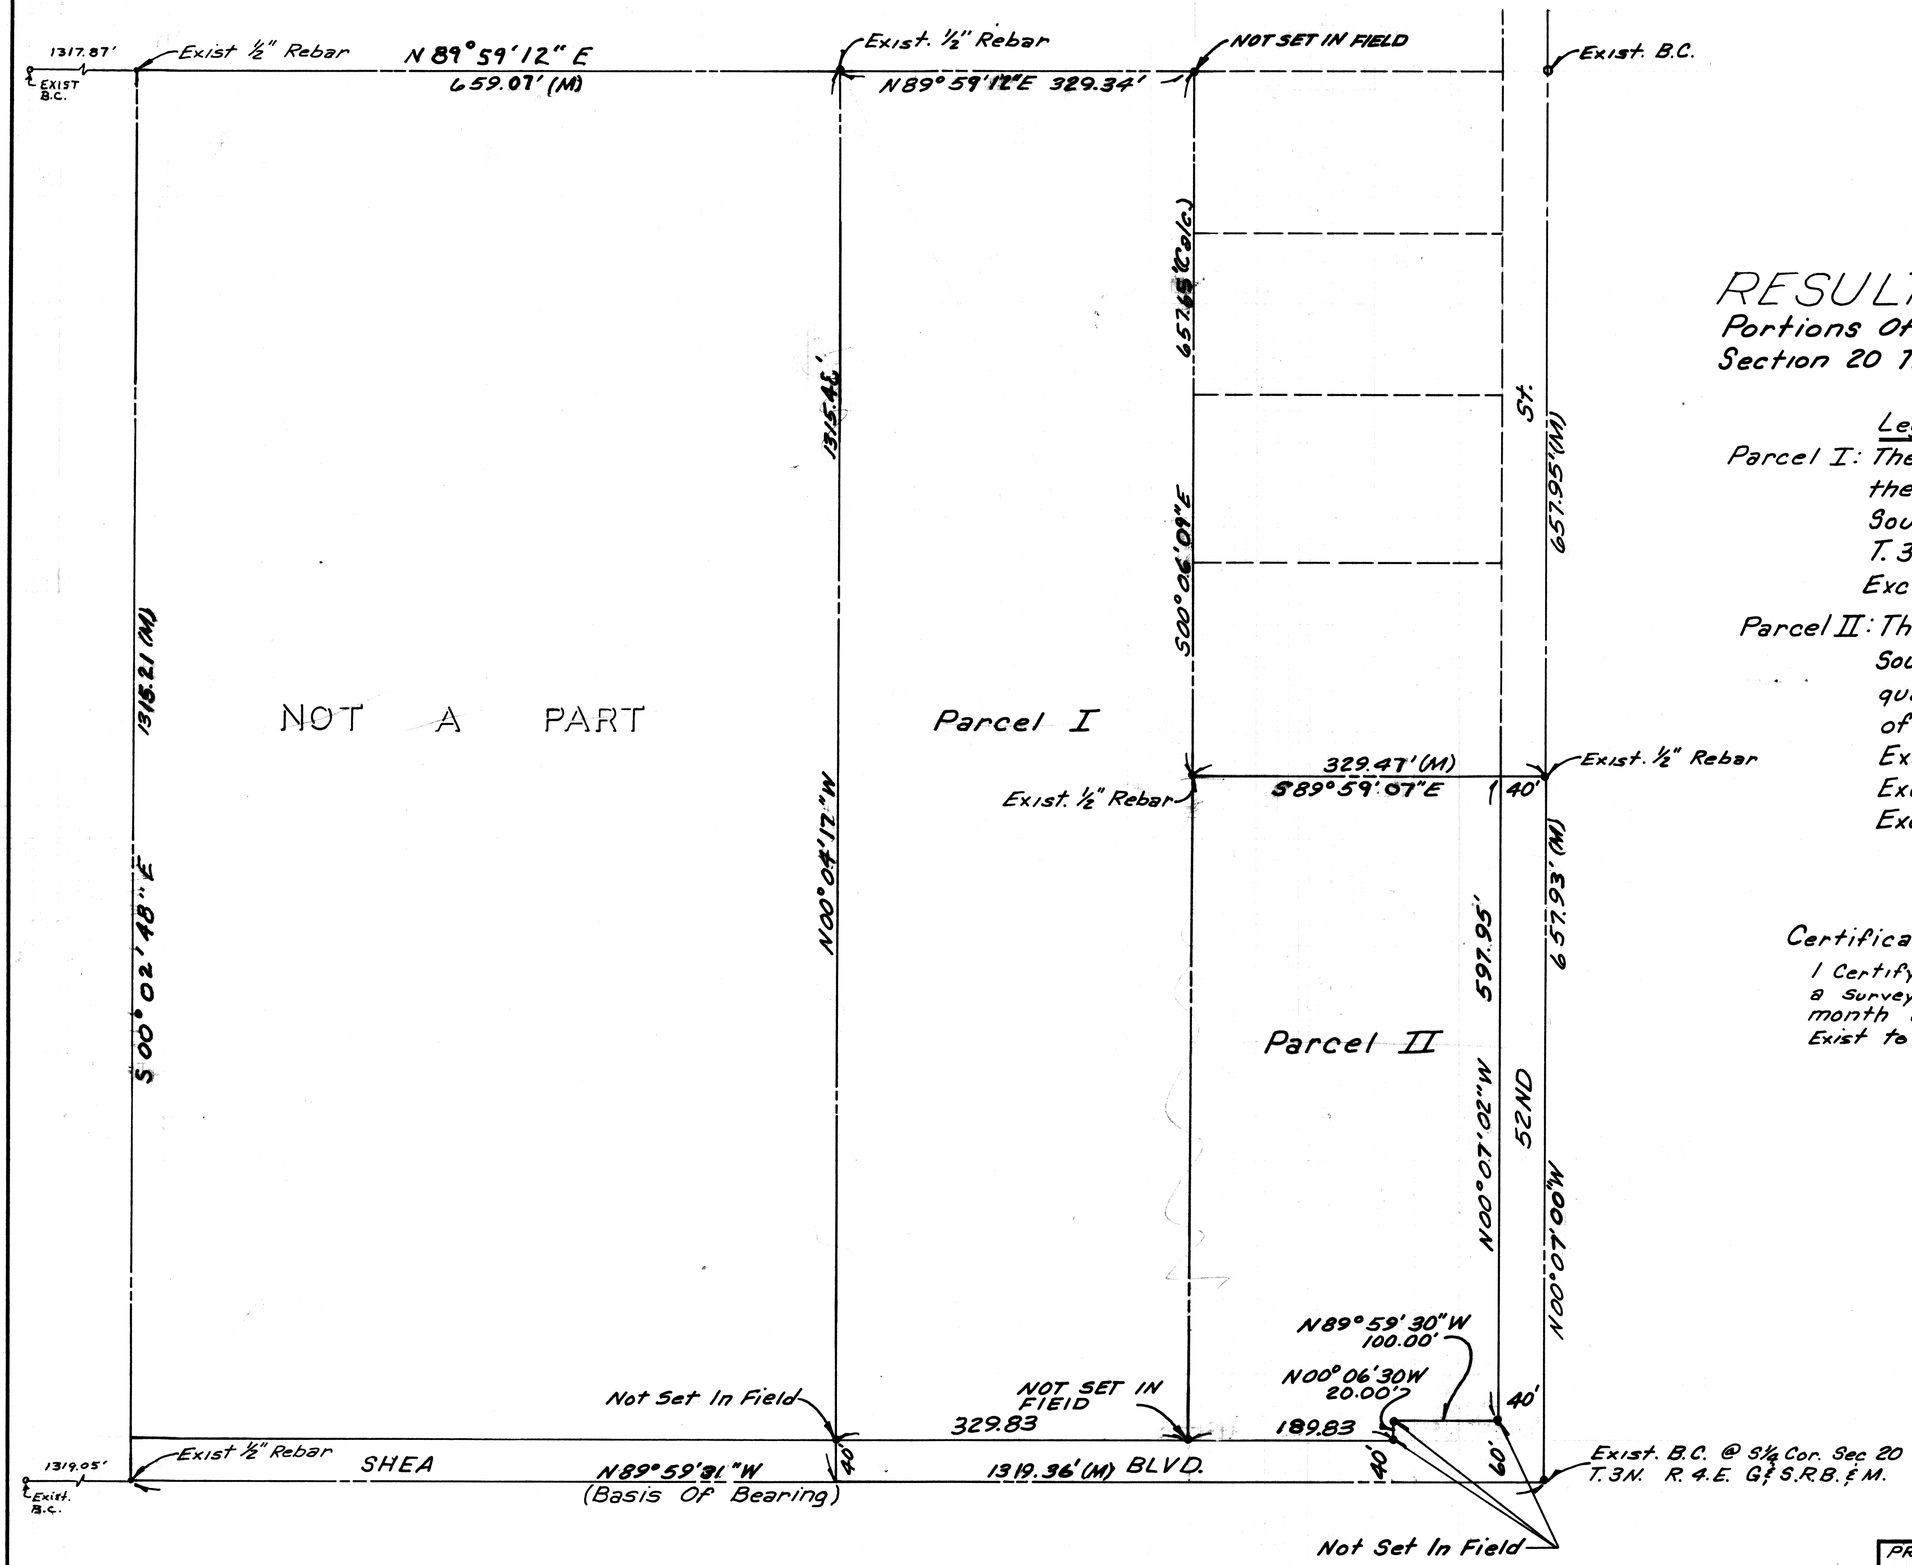

N
W E
S

RESULTS OF SURVEY

Portions Of The Southwest Quarter
Section 20 T.3N., R.4E., G&S.R.B.&M.

Legal Descriptions

Parcel I: The West half of the East half of the Southwest quarter of the Southwest quarter of Section 20, T.3N., R.4E., of the G.&S.R.B.&M.; Except: the South 40' thereof.

Parcel II: The South half of the East half of the Southeast quarter of the Southwest quarter of Section 20, T.3N., R.4.E. of the G&S.R.B.&M.
Except: the South 40 feet;
Except: the East 40 feet;
Except: the North 20 feet of the South 60 feet of the West 100 feet of the East 140 feet thereof.

Certification

I Certify that this Survey correctly represents a survey done under my supervision in the month of Aug. 1979 and that no encroachments Exist to the best of my knowledge.

REGISTERED LAND SURVEYOR
CERTIFICATE NO. 12213
JEFFREY L. ANDREWS
DATE SIGNED 9-20-79
Arizona U.S.A.

ANDREWS & ASSOCIATES
field information services

Construction Staking
Topographic Mapping
Photogrametric Control

Title Research
Claim Staking
Land Status

PREPARED FOR: PADRE RESOURCE
1846 E CAMELBACK RD.
PHOENIX, ARIZONA

SCALE: 1"=100'	APPROVED BY:	DRAWN BY Nichols
DATE: 9-16-79	JLA	REVISED 12-7-79

PREPARED BY: ANDREWS & ASSOCIATES
6747 N BLACK CANYON HWY
Phone: 242-6229 PHOENIX ARIZONA 85015

DRAWING NUMBER 79-45

DIN 59889

18X24 PRINTED ON NO. 1000H-10 CLEARPRINT FADE-OUT

A2-064