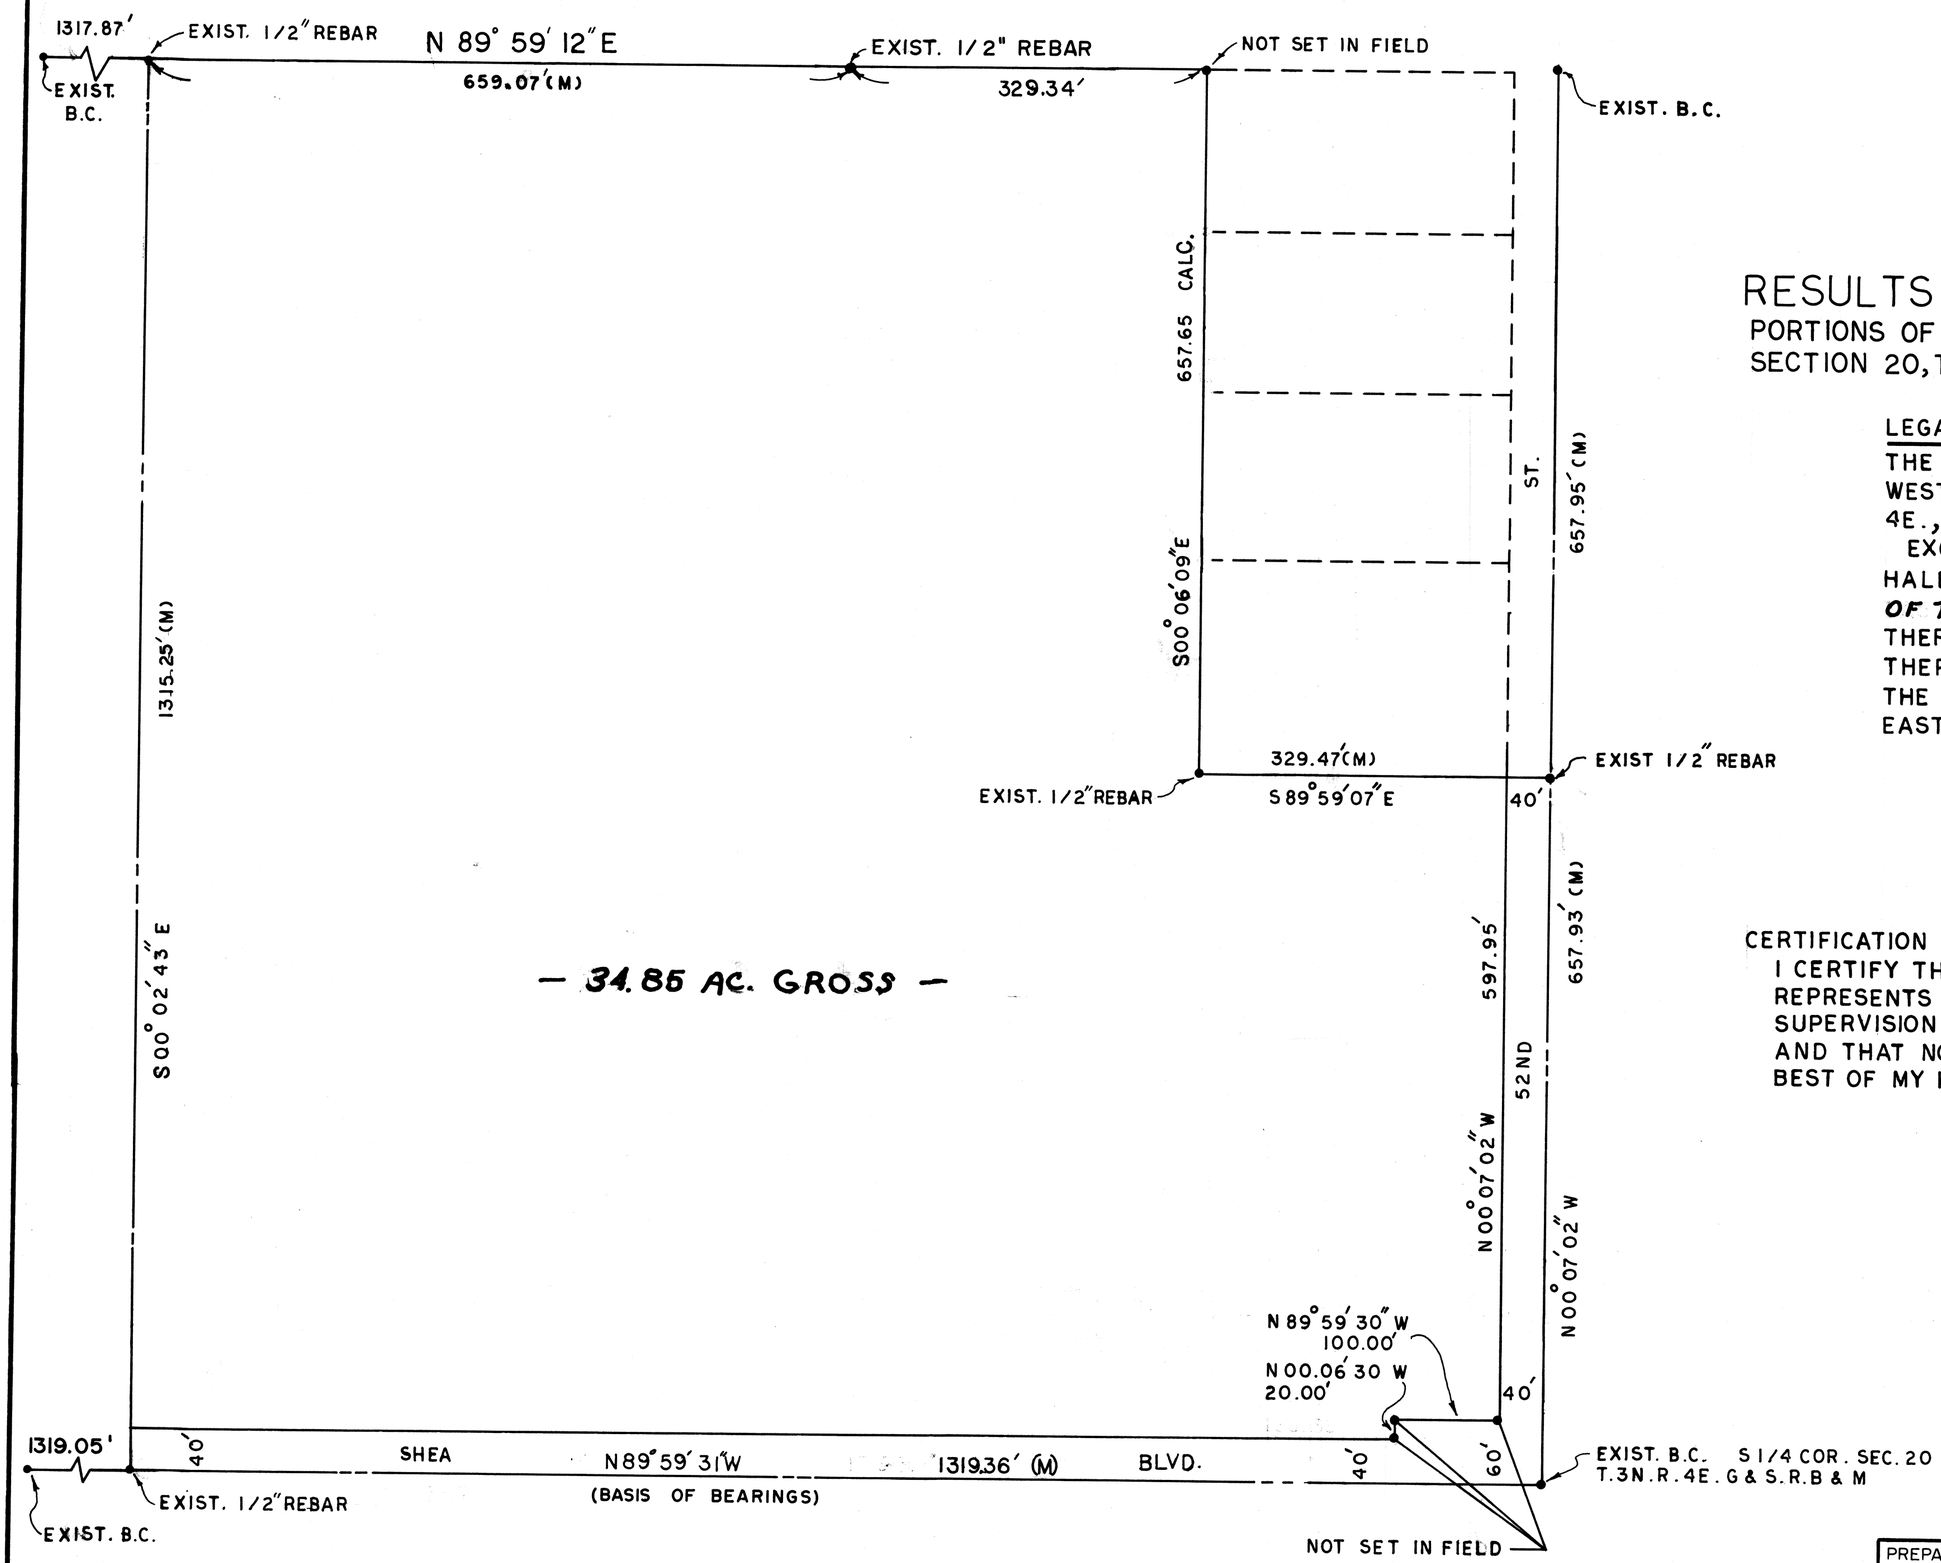

N

RESULTS OF SURVEY

PORTIONS OF THE SOUTHWEST QUARTER
SECTION 20, T.3N., R.4E., G & S.R.B. & M.

LEGAL DESCRIPTION

THE SOUTHEAST QUARTER OF THE SOUTHWEST QUARTER OF SECTION 20, T.3N., R.4E., OF THE G&S.R.B&M.
EXCEPT THE NORTH HALF OF THE EAST HALF OF THE EAST HALF OF THE SE 1/4 OF THE SW 1/4 AND EXCEPT THE EAST 40' THERE OF AND EXCEPT THE SOUTH 40' THERE OF AND EXCEPT THE NORTH 20' OF THE SOUTH 60' OF THE WEST 100' OF THE EAST 140' THERE OF.

CERTIFICATION

I CERTIFY THAT THIS SURVEY CORRECTLY REPRESENTS A SURVEY DONE UNDER MY SUPERVISION IN THE MONTH OF AUG. 1979 AND THAT NO ENCROCHMENTS EXIST TO THE BEST OF MY KNOWLEDGE.

REGISTERED LAND SURVEYOR
CERTIFICATE NO. 12113
J. L. ANDREWS
DATE SIGNED 12-19-79
Arizona U. S. A.

DIN 59590

PREPARED FOR:	MUMMY MOUNTAIN DEV. 1846 E. CAMELBACK RD. PHOENIX, ARIZONA	
SCALE: 1" = 100'	APPROVED BY:	DRAWN BY:
DATE: 9-16-79	JLA	DM
PREPARED BY:	ANDREWS & ASSOCIATES 6747 N. BLACK CANYON HWY. PHOENIX, ARIZONA	
DRAWING NO. 79-45 A		

A2-063 79-