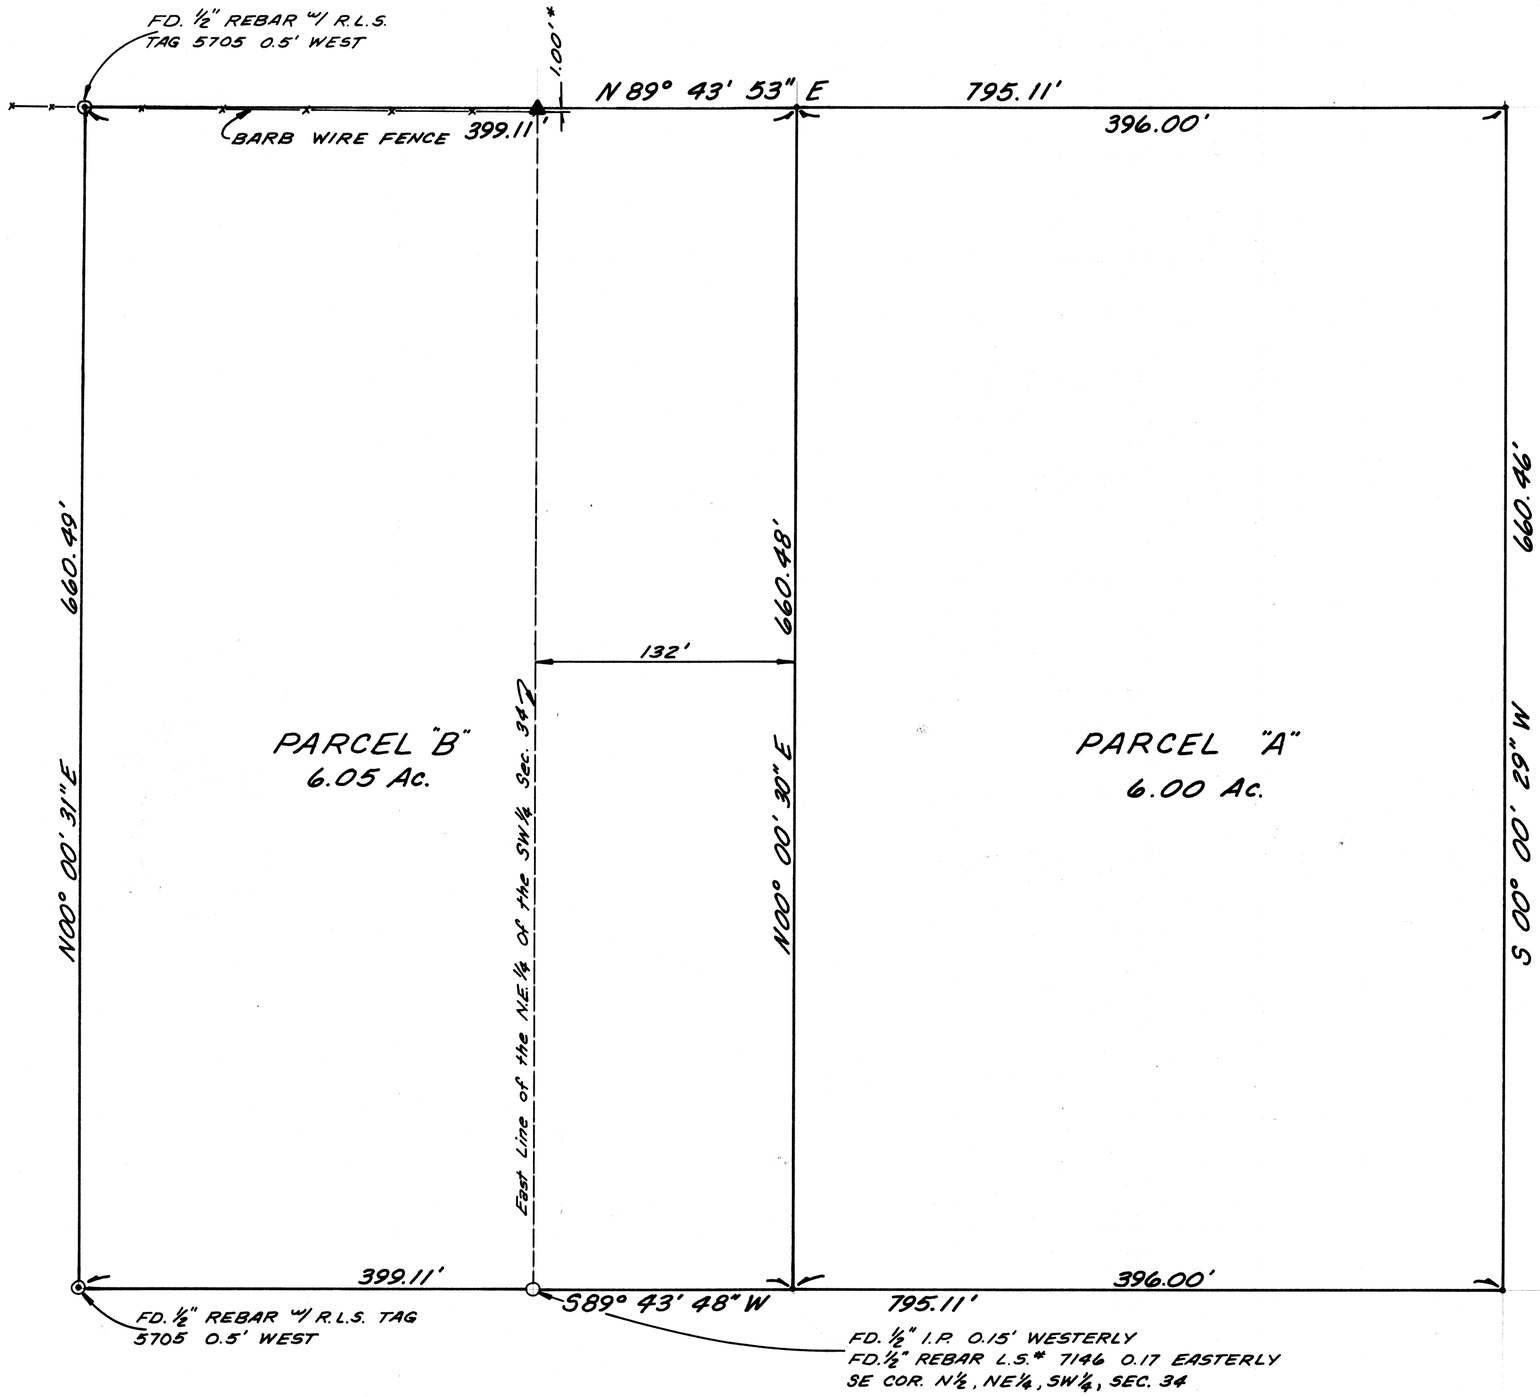

RESULTS OF SURVEY

Portions of the Southeast & Southwest Quarters of Section 34 T.5N., R4E, G&S.R.B.&M Maricopa County, Arizona

CERTIFICATION

I Certify that this map correctly represents a survey done under my supervision in the month of Oct. 1979

REGISTERED LAND SURVEYOR
CERTIFICATE NO. 12213
ANDREWS
DATE SIGNED 10-10-79
Arizona U.S.A.

LEGEND

- Property Line
- * Encrochment
- ▲ Calculated Point
- • Set 3/8" Rebar W/ Plastic Cap L.S. 12213
- ○ Found Monument

DIN 59891

PREPARED FOR: GORDON BELL REALTY & DEV. CORP. STAR ROUTE 2, BOX 912 CAVECREEK, ARIZ 85331		
SCALE: 1" = 60'	APPROVED BY: SLA	DRAWN BY NICHOLS
DATE: 10-10-79		REVISED
PREPARED BY: ANDREWS & ASSOCIATES 6747 N BLACK CANYON HWY PHOENIX, ARIZ. 85015 PHONE: 262-6229		
		DRAWING NUMBER 79-49

18X24 PRINTED ON NO. 1000H-10 CLEARPRINT FADE-OUT

A2-062