RESULTS OF SURVEY

SW4, SE4, NE4, SW4 OF SEC. 6 T3N, R4E

EXCEPT WEST 25' FOR ROADWAY

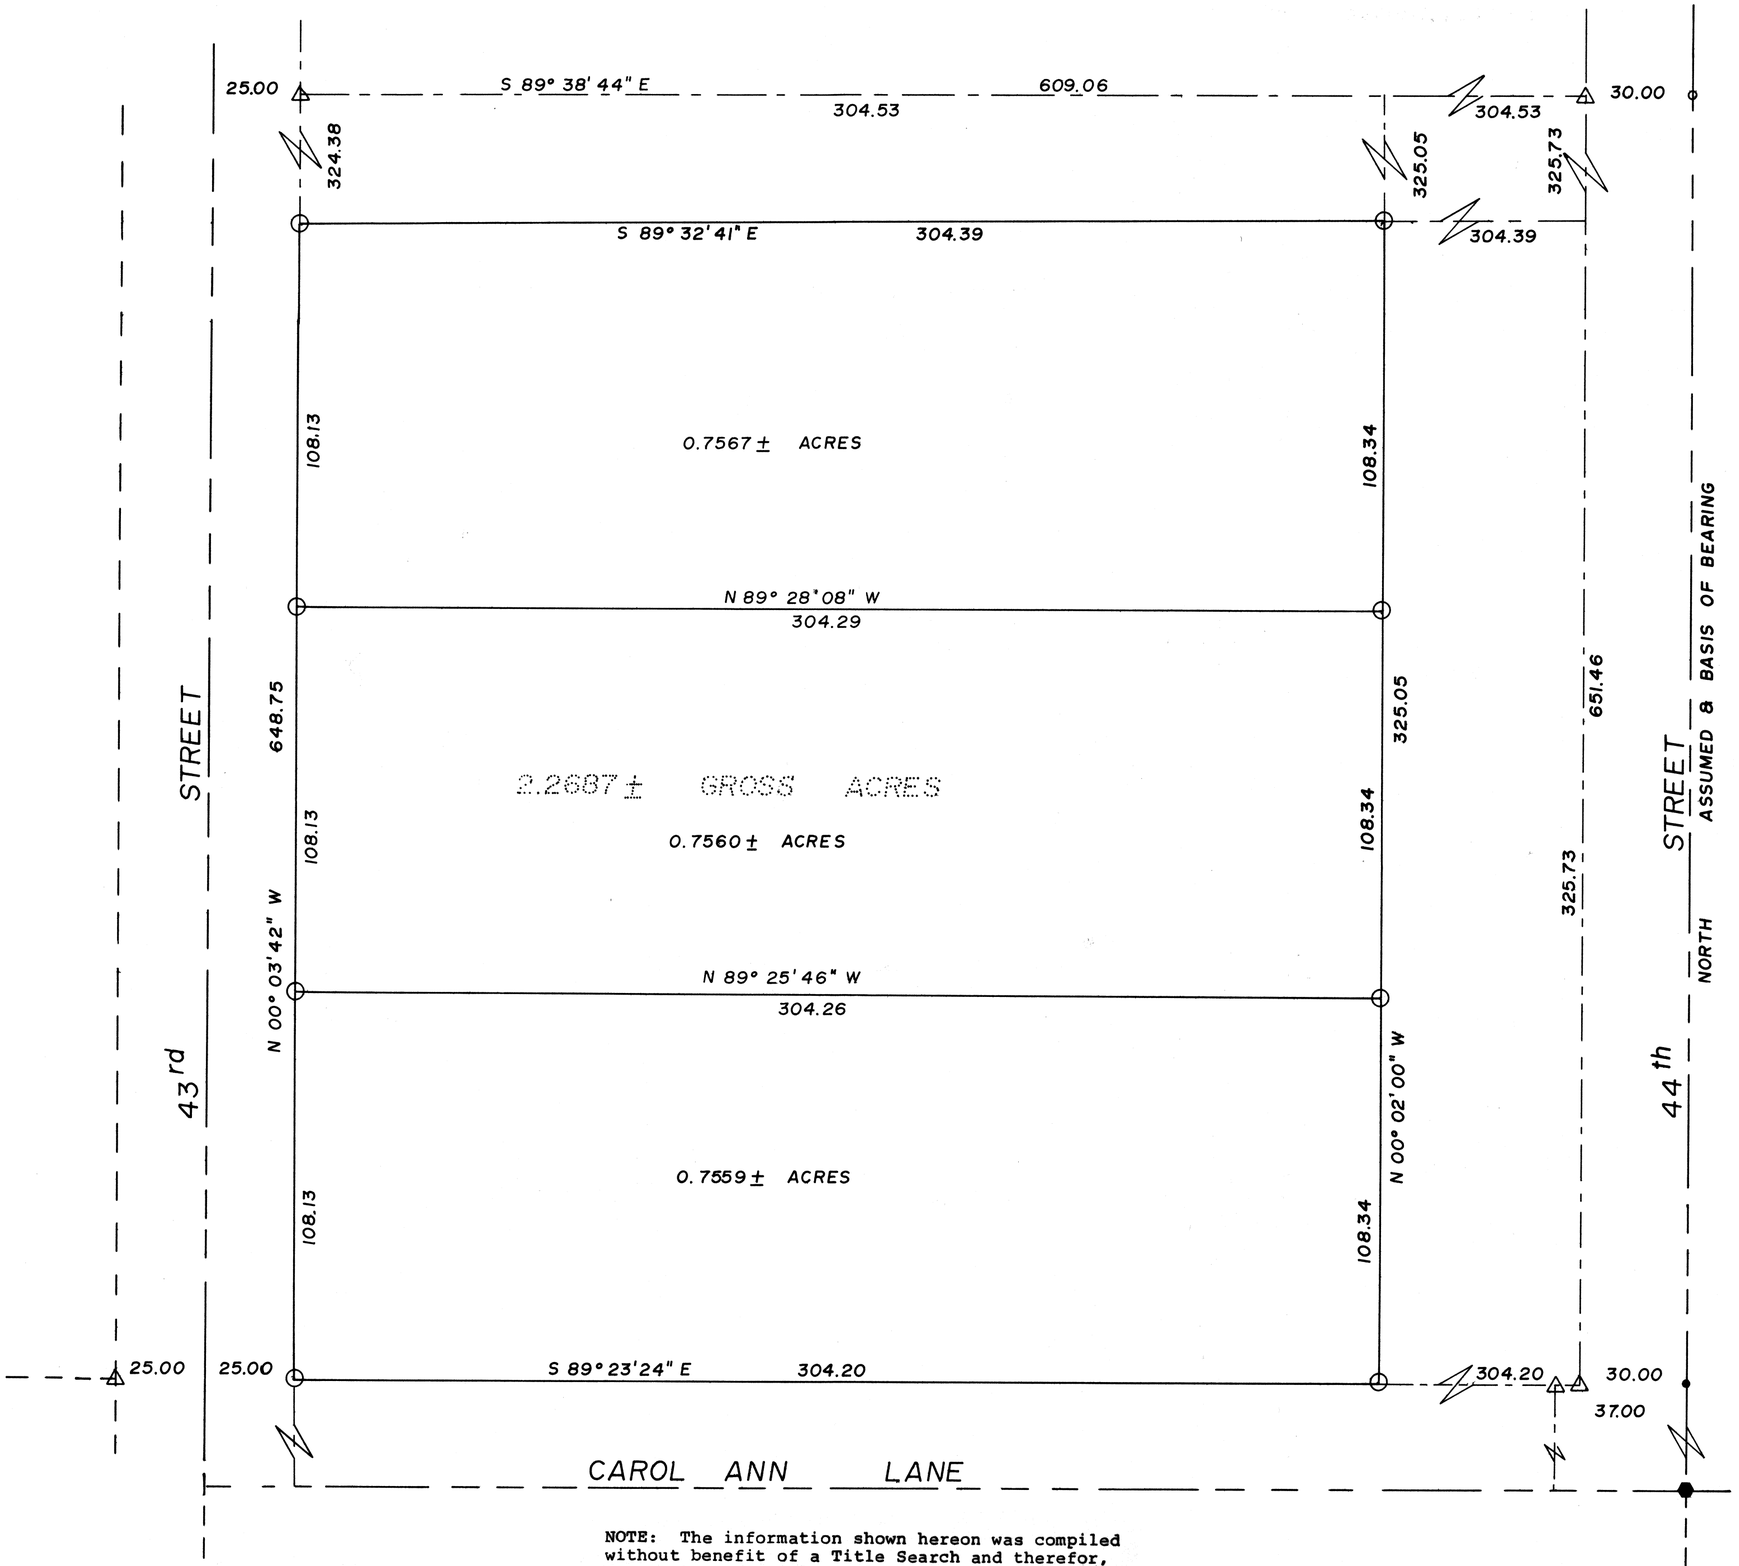

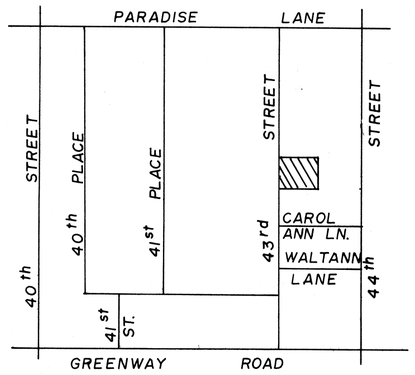

- ● FOUND C.O.P BRASS CAP
- △ FOUND ½" REBAR
- ○ FOUND 50d NAIL
- ○ SET ½" REBAR W/CAP L.S. 12213
- • SET P.K. NAIL

N

1" = 30'

DIN 59899

NOTE: The information shown hereon was compiled without benefit of a Title Search and therefor, does not necessarily reflect the true condition of the premises with respect to easements, rights-of-way, agreements, etc., of public records.

ANDREWS ASSOCIATES, INC.
PROFESSIONAL LAND SURVEYORS
6741 N. BLACK CANYON PHOENIX ARIZ. 85015
P.O. BOX 35161 PH. 242-6229

WALT HALLADAY
849 S. 22ND PL. PHOENIX, AZ. 85034

SCALE: 1" = 30'	APPROVED BY:	DRAWN BY SKY
DATE: 3/12/82		REVISED
		DRAWING NUMBER 82-16

18X24 PRINTED ON NO. 1000H-10 CLEARPRINT

A2-027