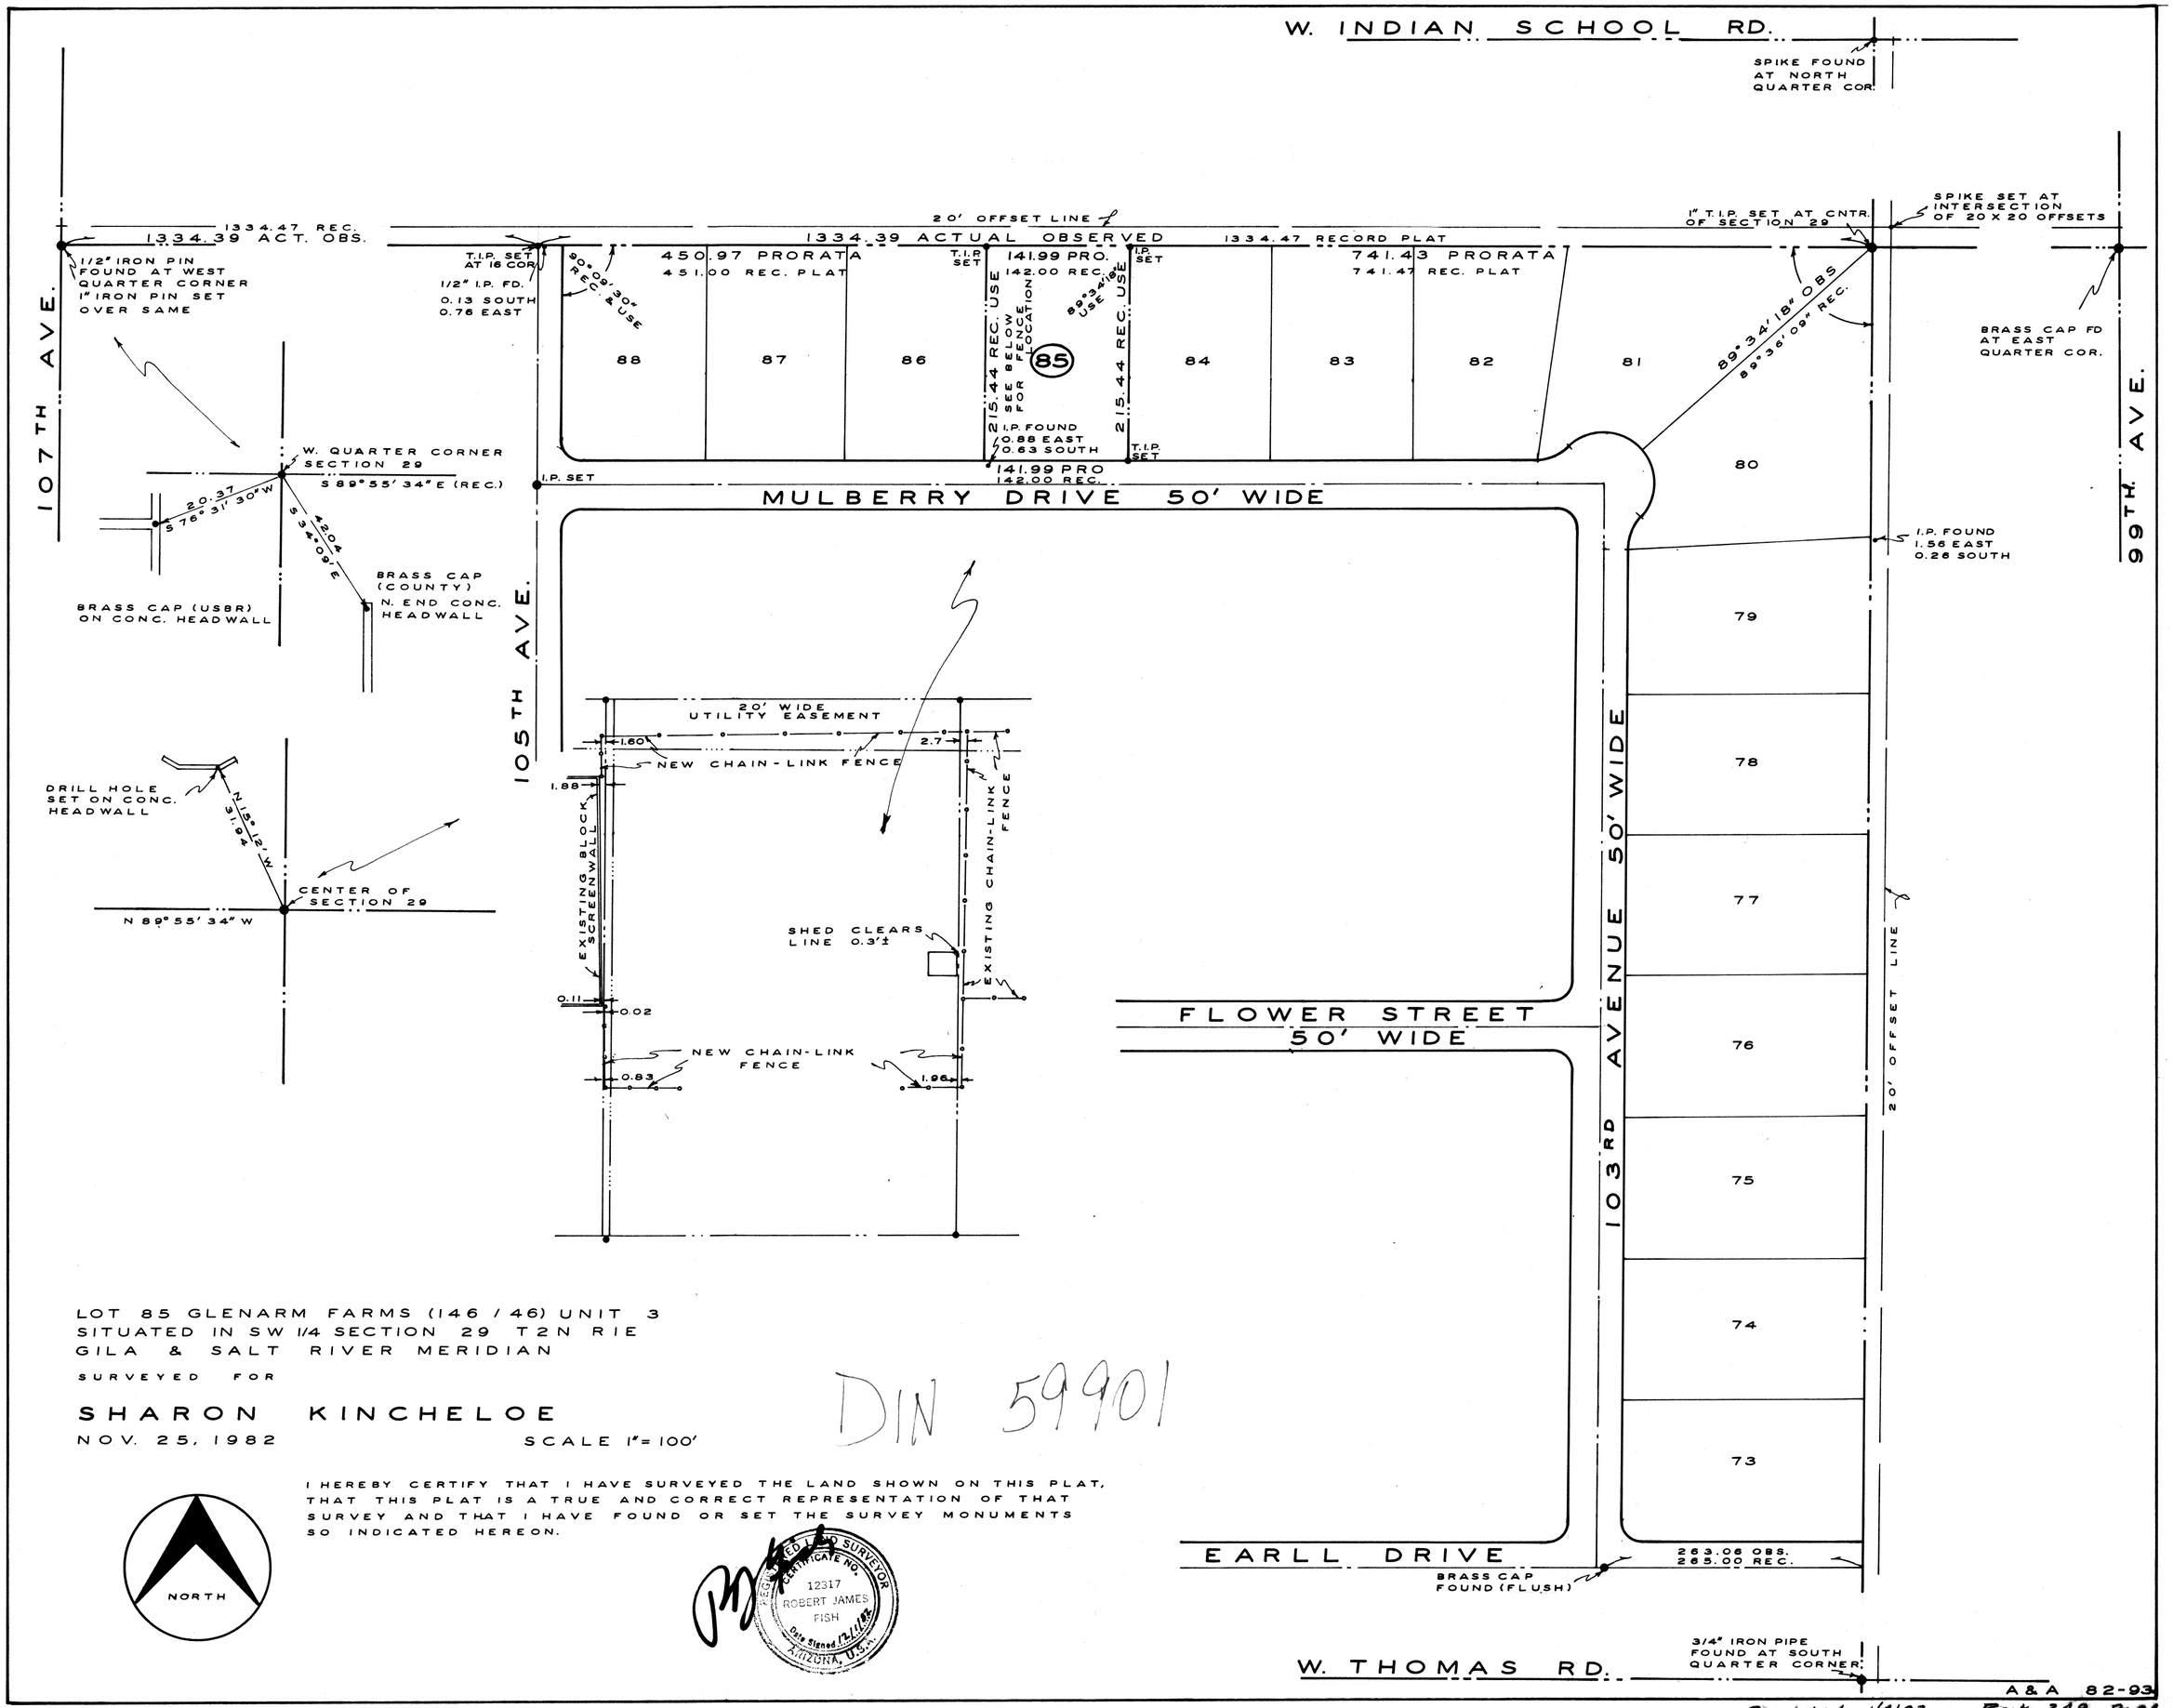

LOT 85 GLENARM FARMS (146 / 46) UNIT 3
SITUATED IN SW 1/4 SECTION 29 T2N R1E
GILA & SALT RIVER MERIDIAN

SURVEYED FOR

SHARON KINCHELOE

NOV. 25, 1982 SCALE 1" = 100'

DIN 59901

I HEREBY CERTIFY THAT I HAVE SURVEYED THE LAND SHOWN ON THIS PLAT, THAT THIS PLAT IS A TRUE AND CORRECT REPRESENTATION OF THAT SURVEY AND THAT I HAVE FOUND OR SET THE SURVEY MONUMENTS SO INDICATED HEREON.

REGISTERED LAND SURVEYOR CERTIFICATE NO. 12317 ROBERT JAMES FISH Date Signed 12/1/82 ARIZONA, U.S.A.

A&A 82-93

Recorded 1/4/82 Book 248 Pg 24

A2-006