RESULTS OF SURVEY
LOT 8
MINI-MOON ESTATES TWO 164-20 M.C.R.

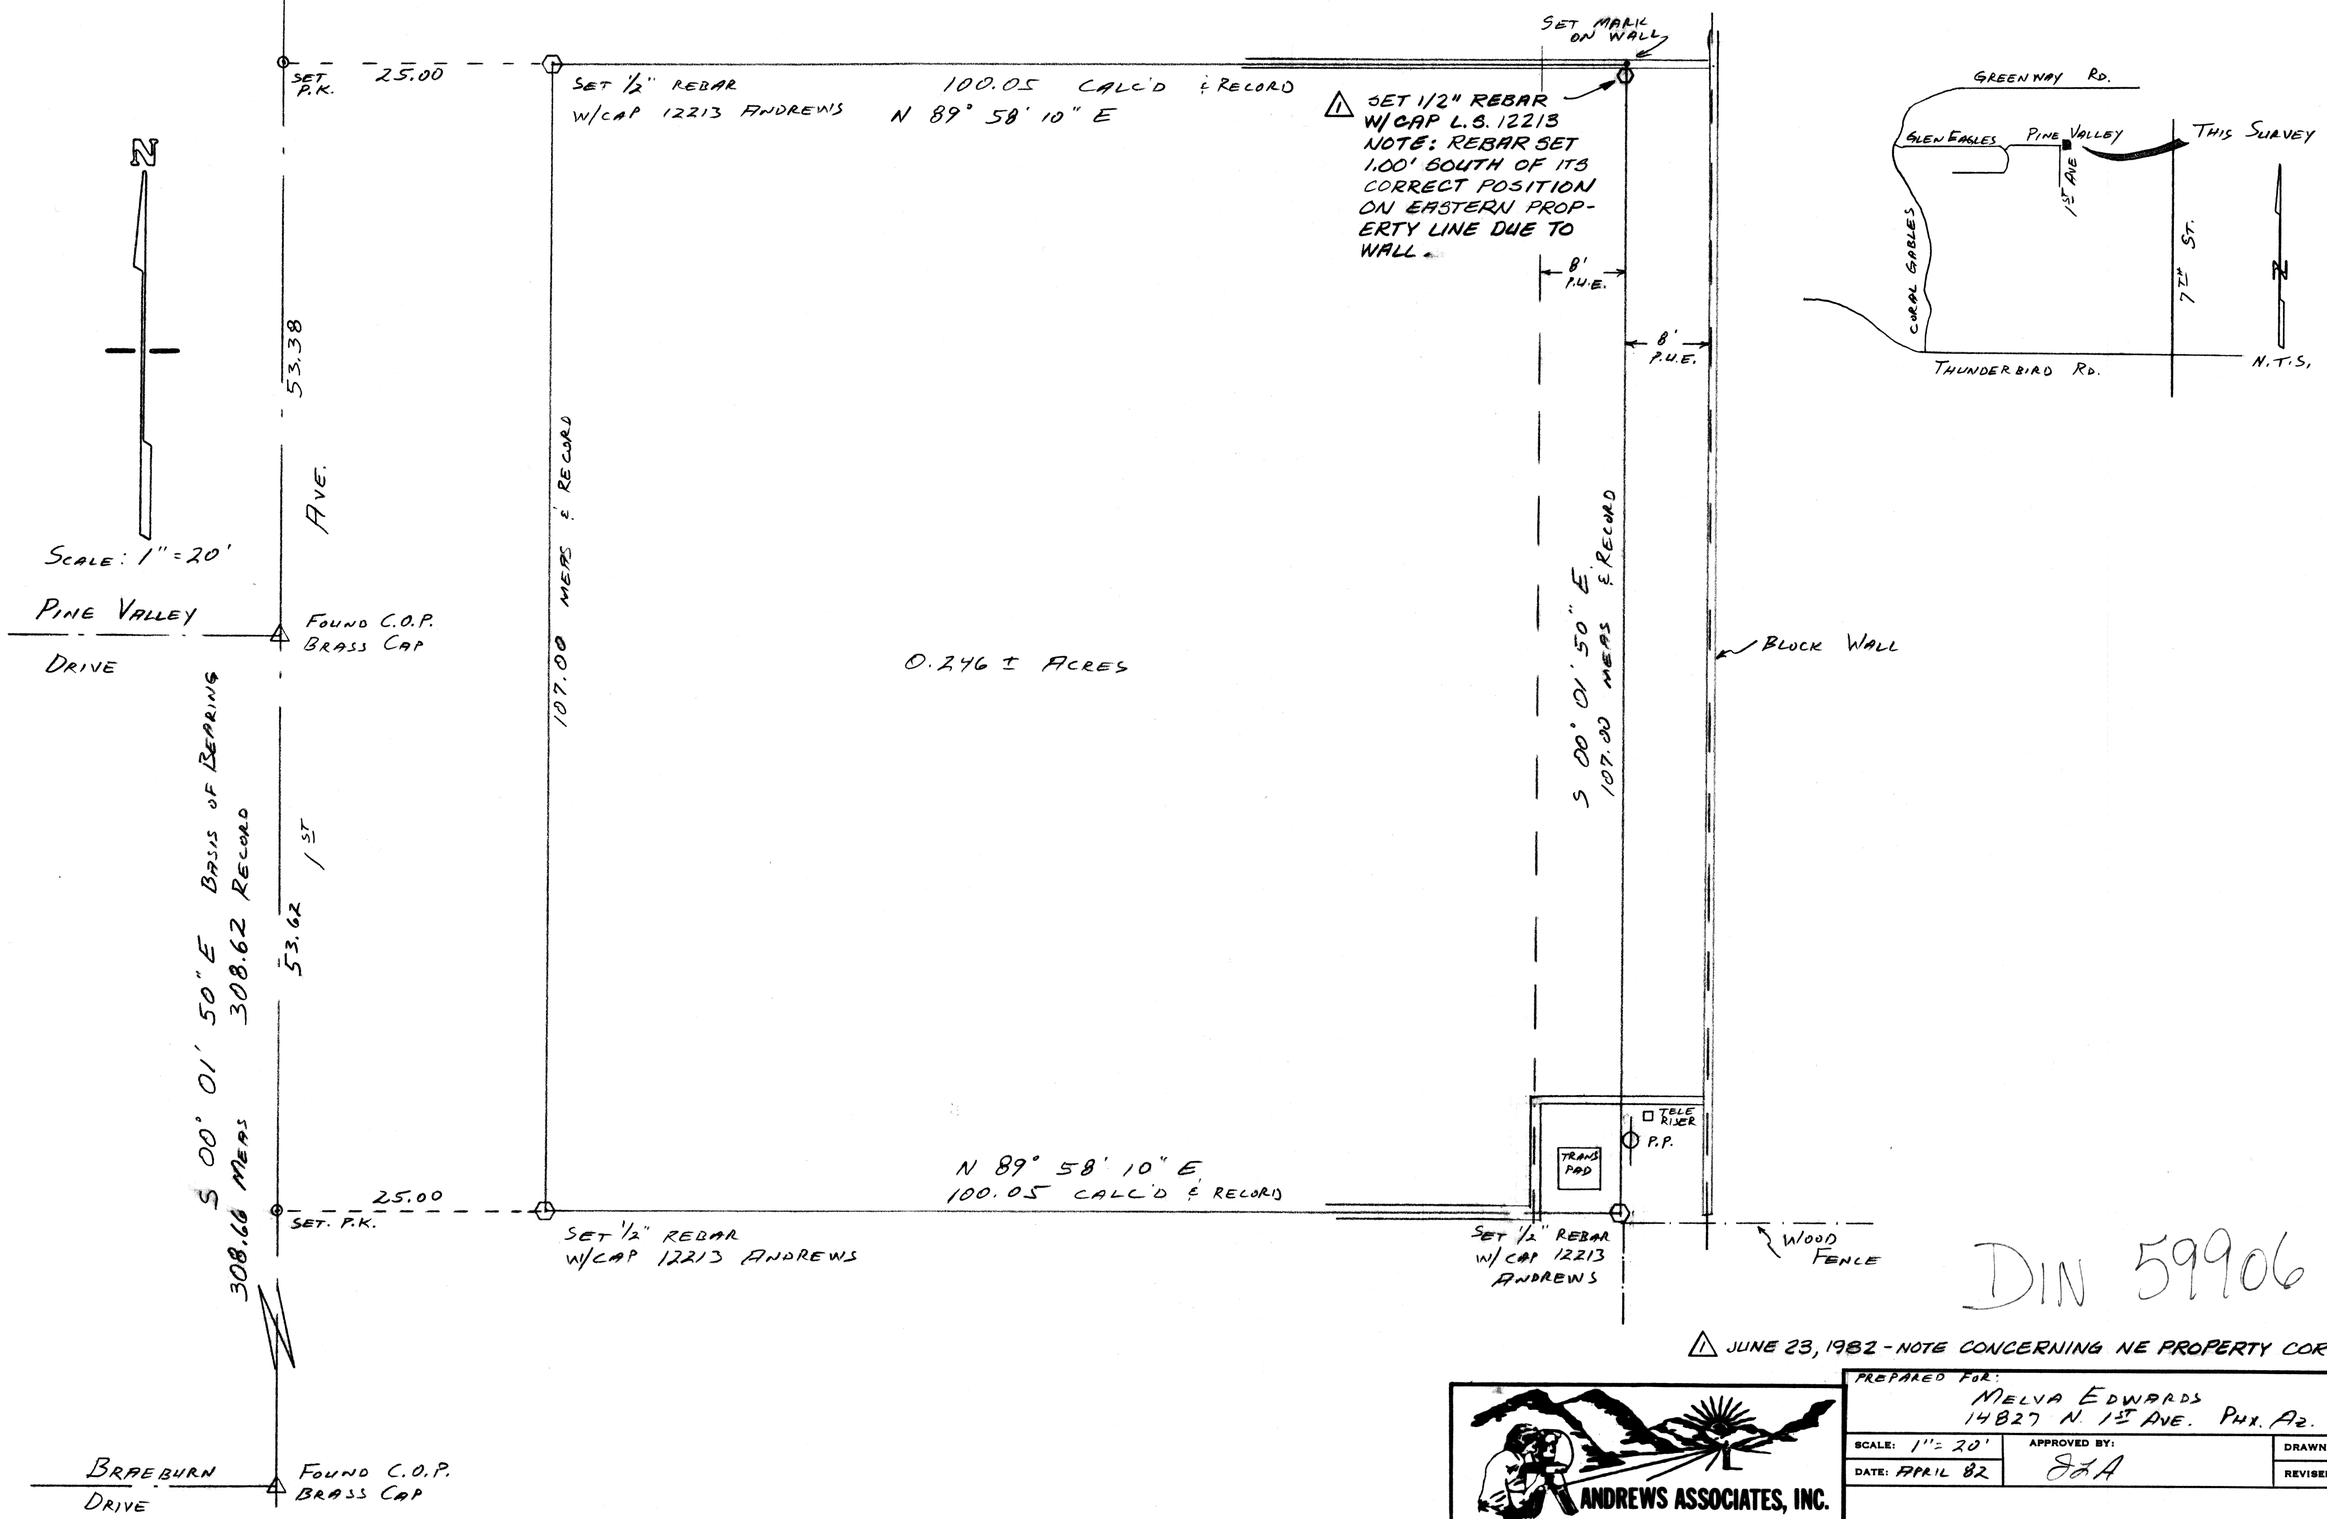

DIN 59906

⚠ JUNE 23, 1982 - NOTE CONCERNING NE PROPERTY CORNER

ANDREWS ASSOCIATES, INC.
PROFESSIONAL LAND SURVEYORS
6741 N. BLACK CANYON P.O. BOX 35161
PHOENIX, ARIZ. 85015 PH. 242-6229

PREPARED FOR:
MELVA EDWARDS
14827 N. 1ST AVE. PHX. AZ. 85023

SCALE: 1" = 20'	APPROVED BY:	DRAWN BY SKY
DATE: APRIL 82	SJA	REVISED
		DRAWING NUMBER 82-32

18X24 PRINTED ON NO. 1000H-10 CLEARPRINT

A2-022