RESULTS OF SURVEY

N2, NE4, NW4, NE4, SECTION 8, T6N, R3E, G&SRB&M
AT SW CORNER OF 14 ST. AND CIRCLE MOUNTAIN RD.

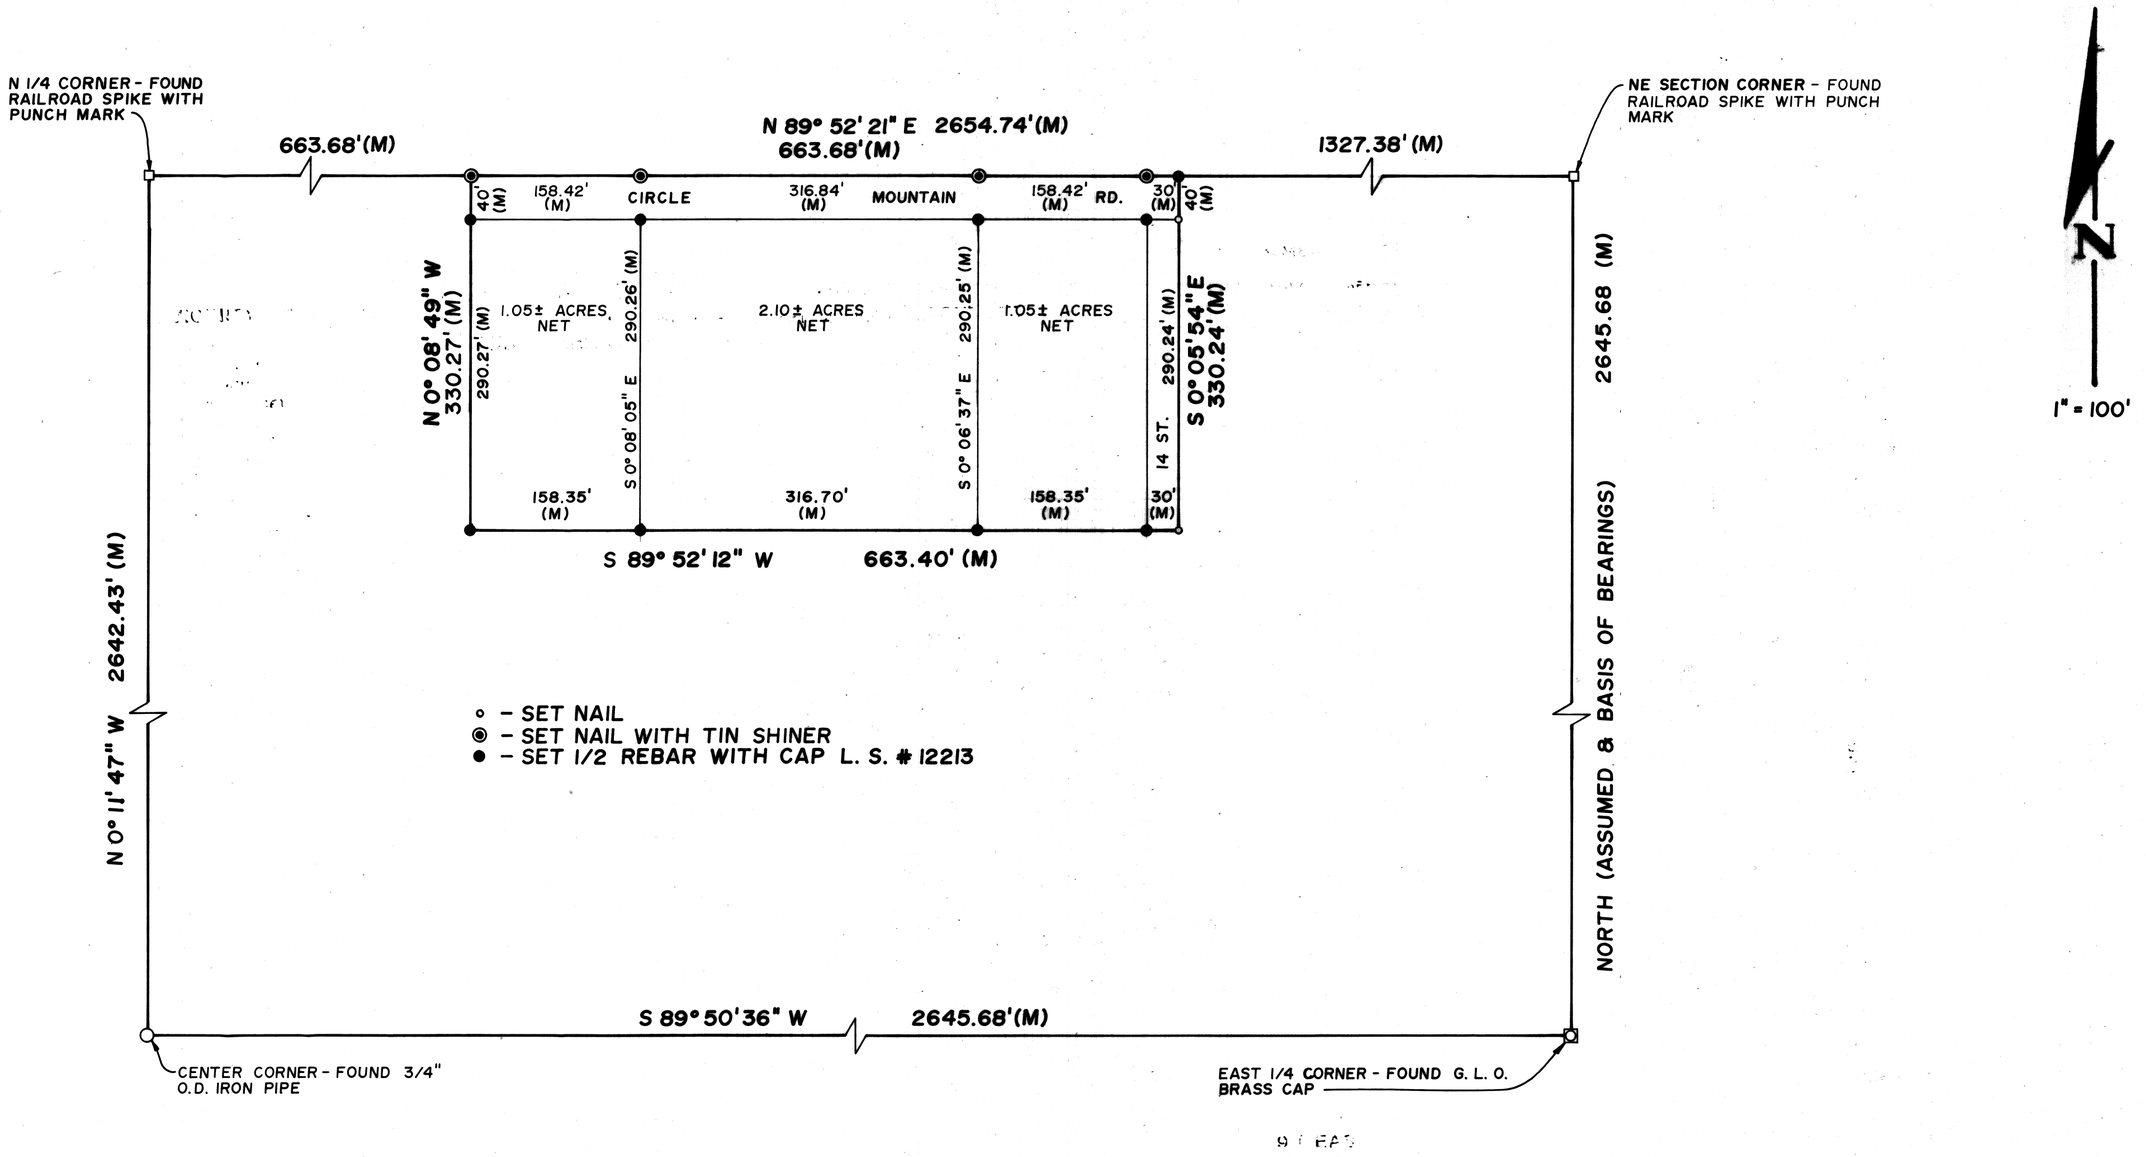

∘ - SET NAIL
◉ - SET NAIL WITH TIN SHINER
● - SET 1/2 REBAR WITH CAP L. S. # 12213

DIN 59908

ANDREWS ASSOCIATES, INC.
PROFESSIONAL LAND SURVEYORS
6741 N. BLACK CANYON
PHOENIX, ARIZ. 85015
P.O. BOX 35161
PH. 242-6229

PREPARED FOR:
FRANK BOCHANSKY
BOX 4423 NEW RIVER STAGE
PHOENIX, ARIZONA 85029
TELEPHONE: (602) 465-7255

SCALE: 1" = 100'	DRAWING NO. 82-39
DATE: MAY, 1982	DRAWN BY: SAR

A2-019