RESULT OF SURVEY

WEST 1/2 OF LOT 6, BLOCK 6,
COOK AND WHITE ADDITION
BK. 30, PG. 9, M. C. R.

NOTE: NORTHWEST CORNER SET 0.50' EAST OF TRUE POSITION DUE TO FENCE ENCROACHMENT AND OTHER OBSTRUCTIONS

VICINITY MAP

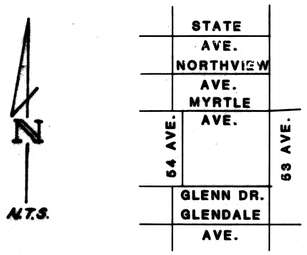

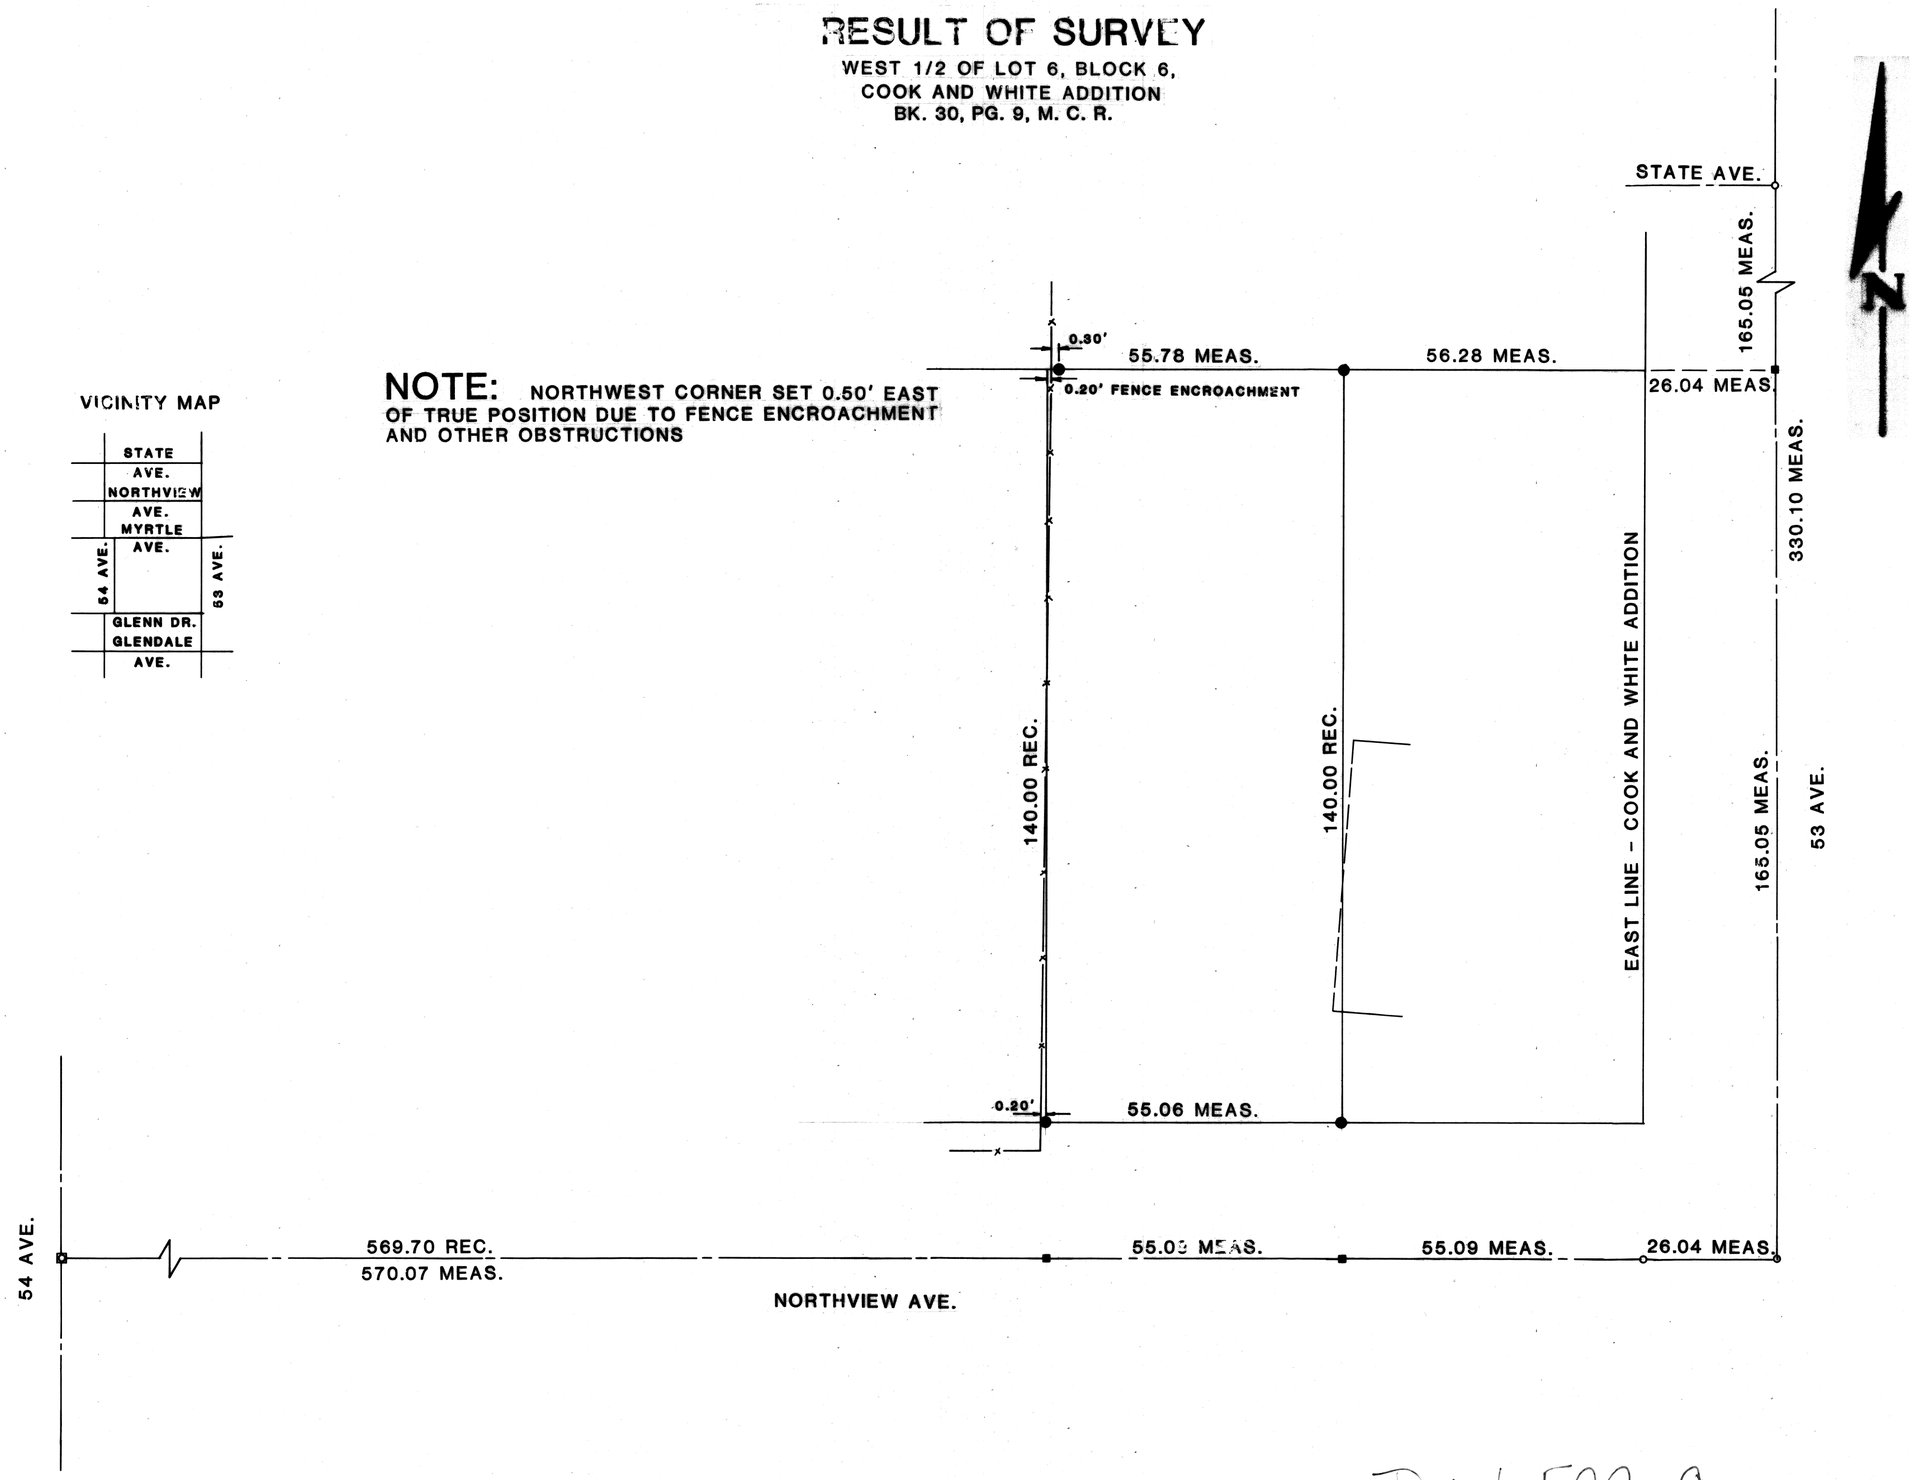

DIN 59909

LEGEND

- ◘ FOUND BRASS CAP IN HANDHOLE
- ○ FOUND PK NAIL
- ● SET 3/4" PIPE WITH CAP #12213
- ■ SET PK NAIL

ANDREWS ASSOCIATES, INC.
PROFESSIONAL LAND SURVEYORS
6747 N. BLACK CANYON
PHOENIX ARIZ. 85015
P.O. BOX 35161
PH. 242-6229

PREPARED FOR

MITCHELL KRYGIER

5306 W. NORTHVIEW
GLENDALE, ARIZONA 85301
TELE. 934-9720

SCALE: 1" = 20'	DRAWING NO: 82-40
DATE: 5/12/82	DRAWN BY: SAR

A2-018