RESULT OF SURVEY

LOT 4823 MARYVALE TERRACE #12

BOOK 75 PAGE 44 M.C.R.

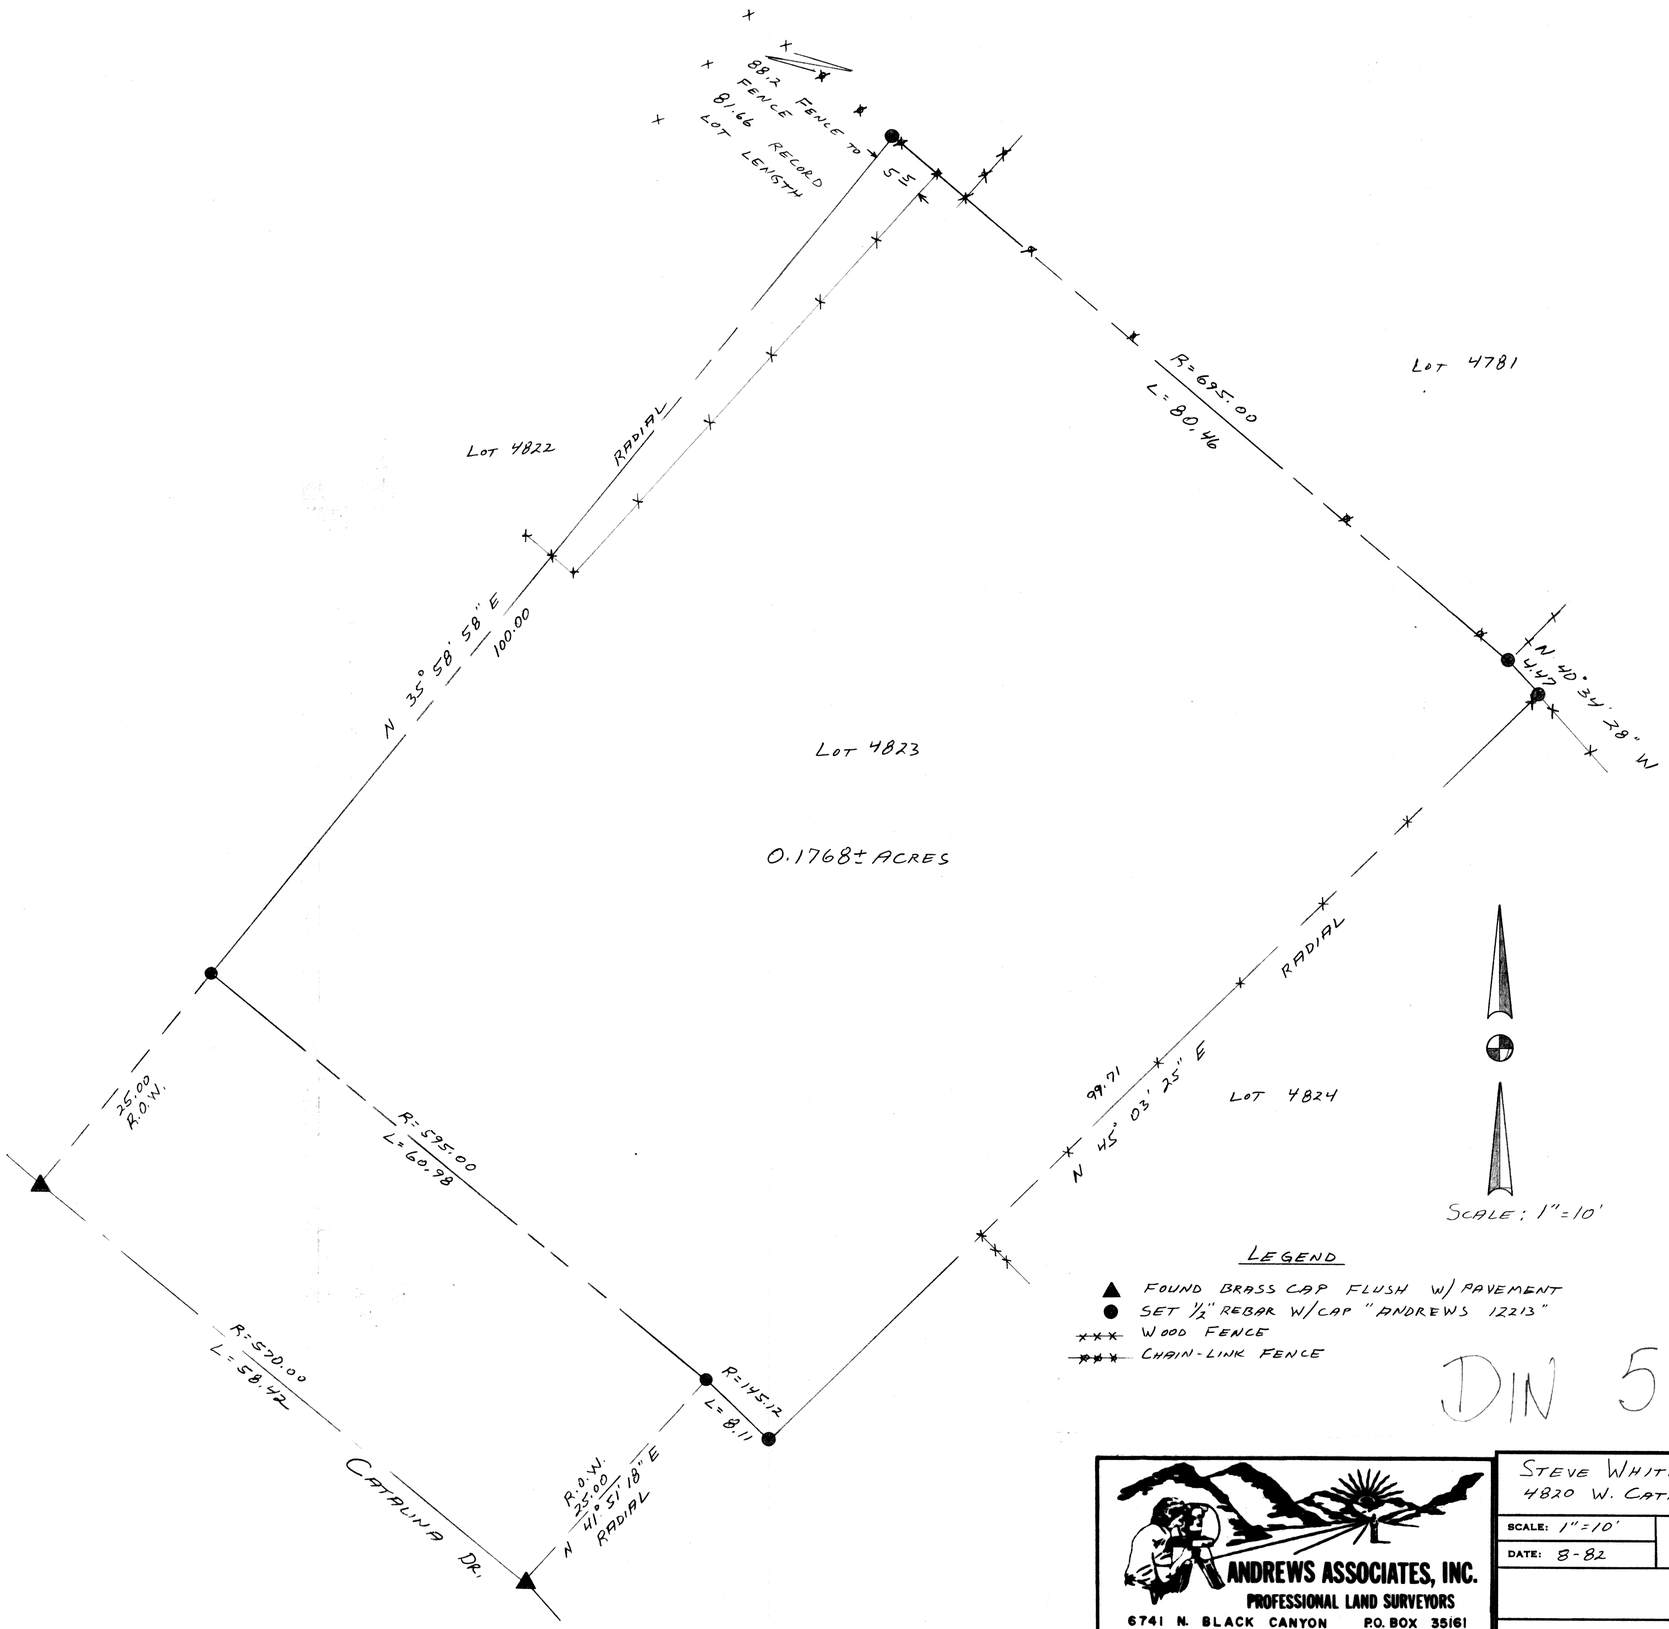

LEGEND

- ▲ FOUND BRASS CAP FLUSH W/ PAVEMENT
- ● SET 1/2" REBAR W/CAP "ANDREWS 12213"
- ✕✕✕ WOOD FENCE
- ✕✕✕ CHAIN-LINK FENCE

DIN 59911

ANDREWS ASSOCIATES, INC.
PROFESSIONAL LAND SURVEYORS
6741 N. BLACK CANYON PHOENIX, ARIZ. 85015
P.O. BOX 35161 PH. 242-6229

STEVE WHITE
4820 W. CATALINA PHX, AZ

SCALE: 1"=10'	APPROVED BY:	DRAWN BY SKY
DATE: 8-82		REVISED
		DRAWING NUMBER 82-58