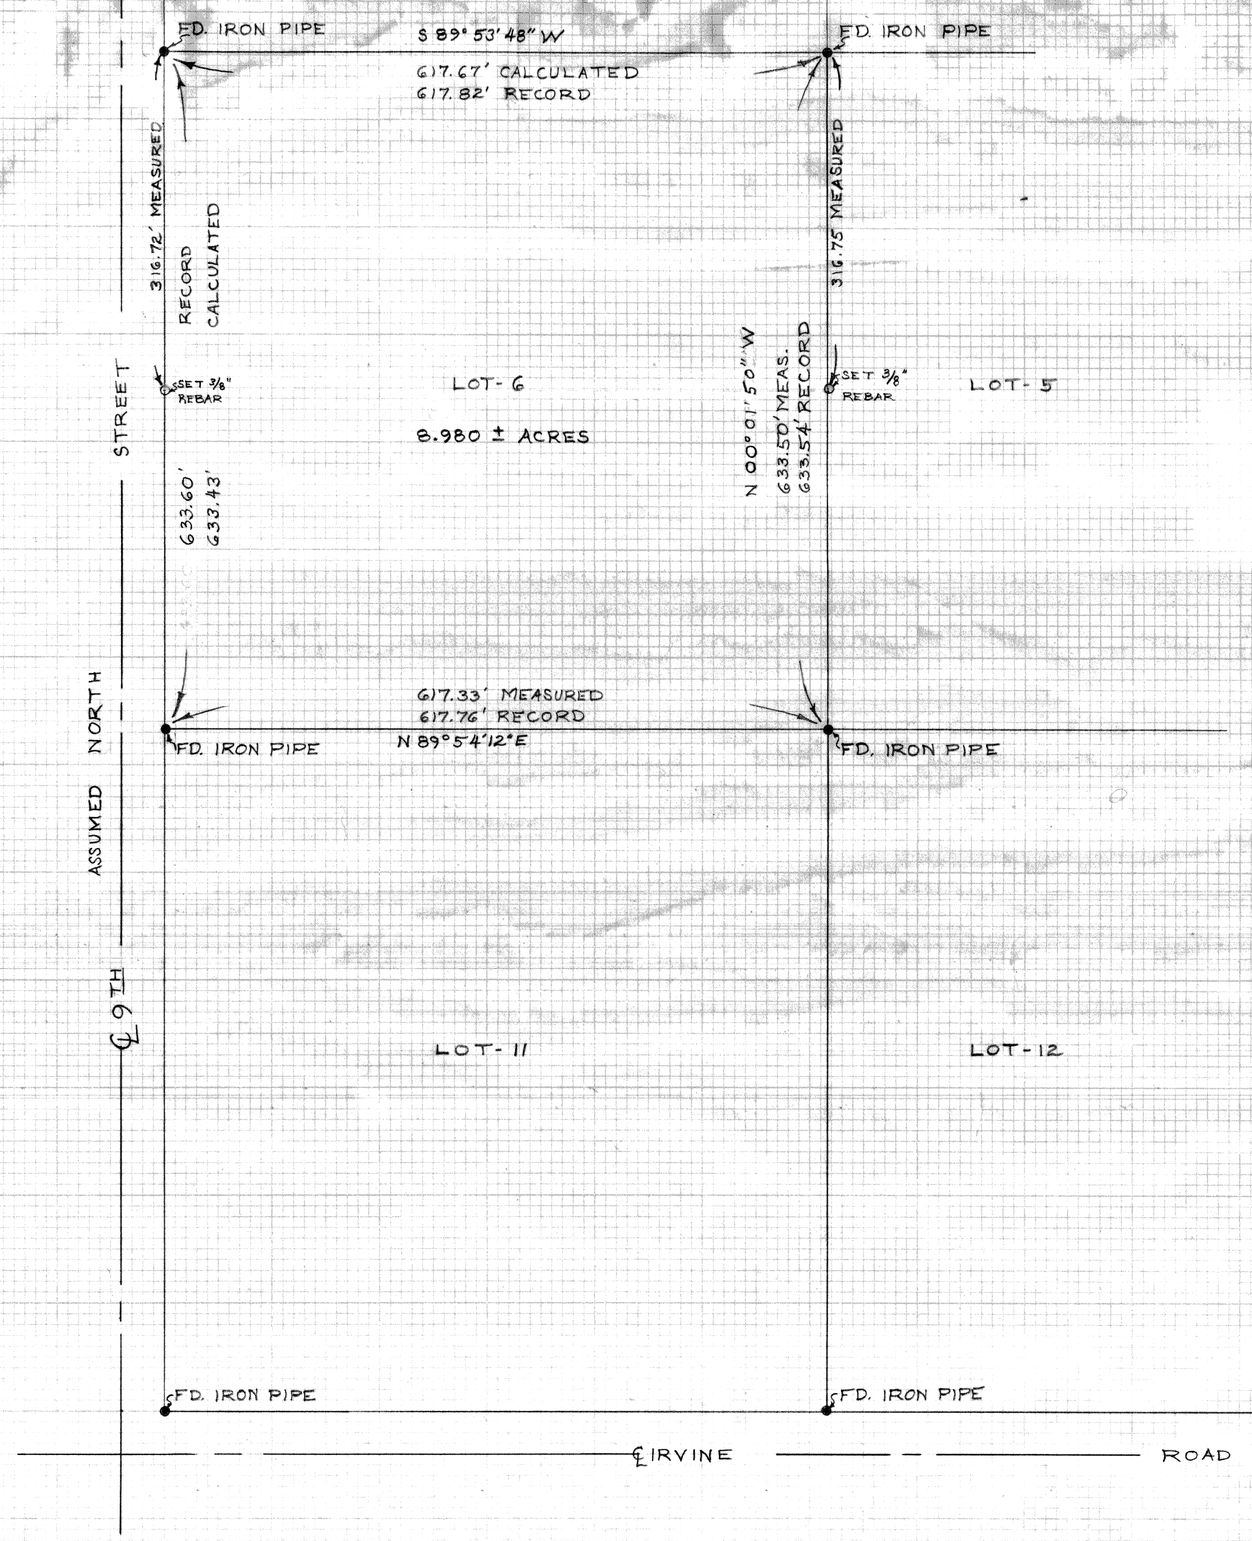

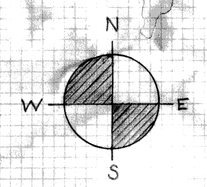

LEGAL DESCRIPTION

LOT-6 BASCOM HILLS, ACCORDING TO BOOK 75 OF MAPS, PAGE 29, RECORDS OF MARICOPA COUNTY, ARIZONA.

I CERTIFY THAT THIS MAP CORRECTLY REPRESENTS A SURVEY DONE UNDER MY SUPERVISION IN THE MONTH OF JULY OF 1979, AND THAT NO ENCROACHMENTS EXIST TO THE BEST OF MY KNOWLEDGE.

REGISTERED LAND SURVEYOR
CERTIFICATE NO.
12213
JEFFREY LYNN
ANDREWS
DATE SIGNED 8-27-79
Arizona U. S. A.

DIN 59922

ANDREWS AND ASSOCIATES
6747 N. BLACK CANYON HWY. PHOENIX, ARIZONA 242-6229

SCALE: 1" = 100'
DATE: JULY 28, 1979

DRAWN BY: DLM
APPROVED BY: JLA

PROPERTY SURVEY FOR:
MR. AND MRS. GEORGE BOSLER

DRAWING NO.: 79-42

A2-065