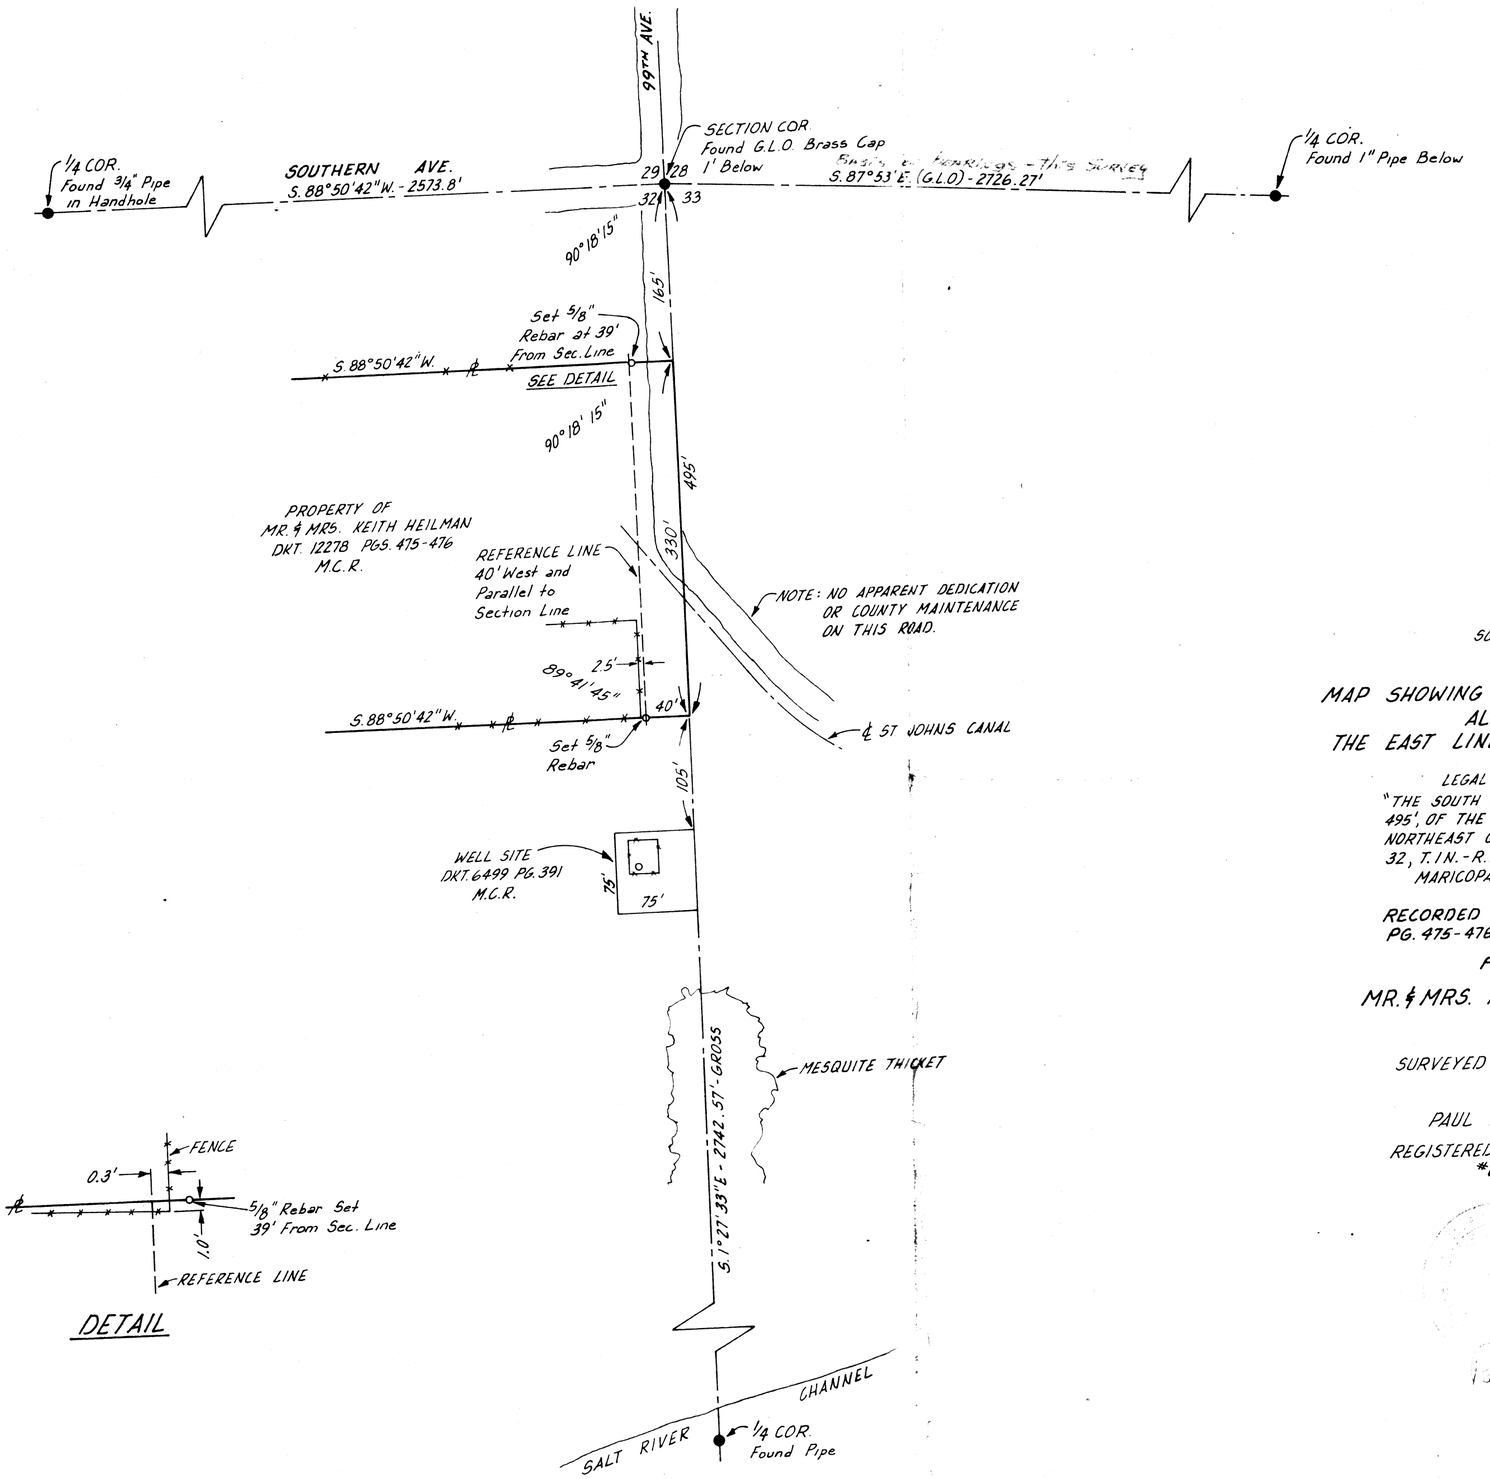

DETAIL

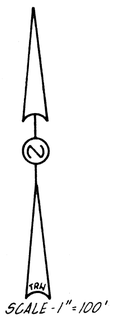

MAP SHOWING RESULTS OF SURVEY ALONG THE EAST LINE OF SECTION 32

LEGAL DESCRIPTION:
"THE SOUTH 330', OF THE NORTH 495', OF THE EAST HALF, OF THE NORTHEAST QUARTER, SECTION 32, T.1N.-R.1E., G.&S.R.B.&M.;"
MARICOPA COUNTY, ARIZONA

RECORDED IN DKT. 12278
PG. 475-476 M.C.R.

FOR

MR. & MRS. KEITH HEILMAN

SURVEYED IN AUGUST 1978
BY
PAUL W. RAMEY
REGISTERED LAND SURVEYOR
#6177

DIN 59923

REFERENCE MAP BY GENE SKELLEY
L.S. #1681 L-70-1580 SHT. 2