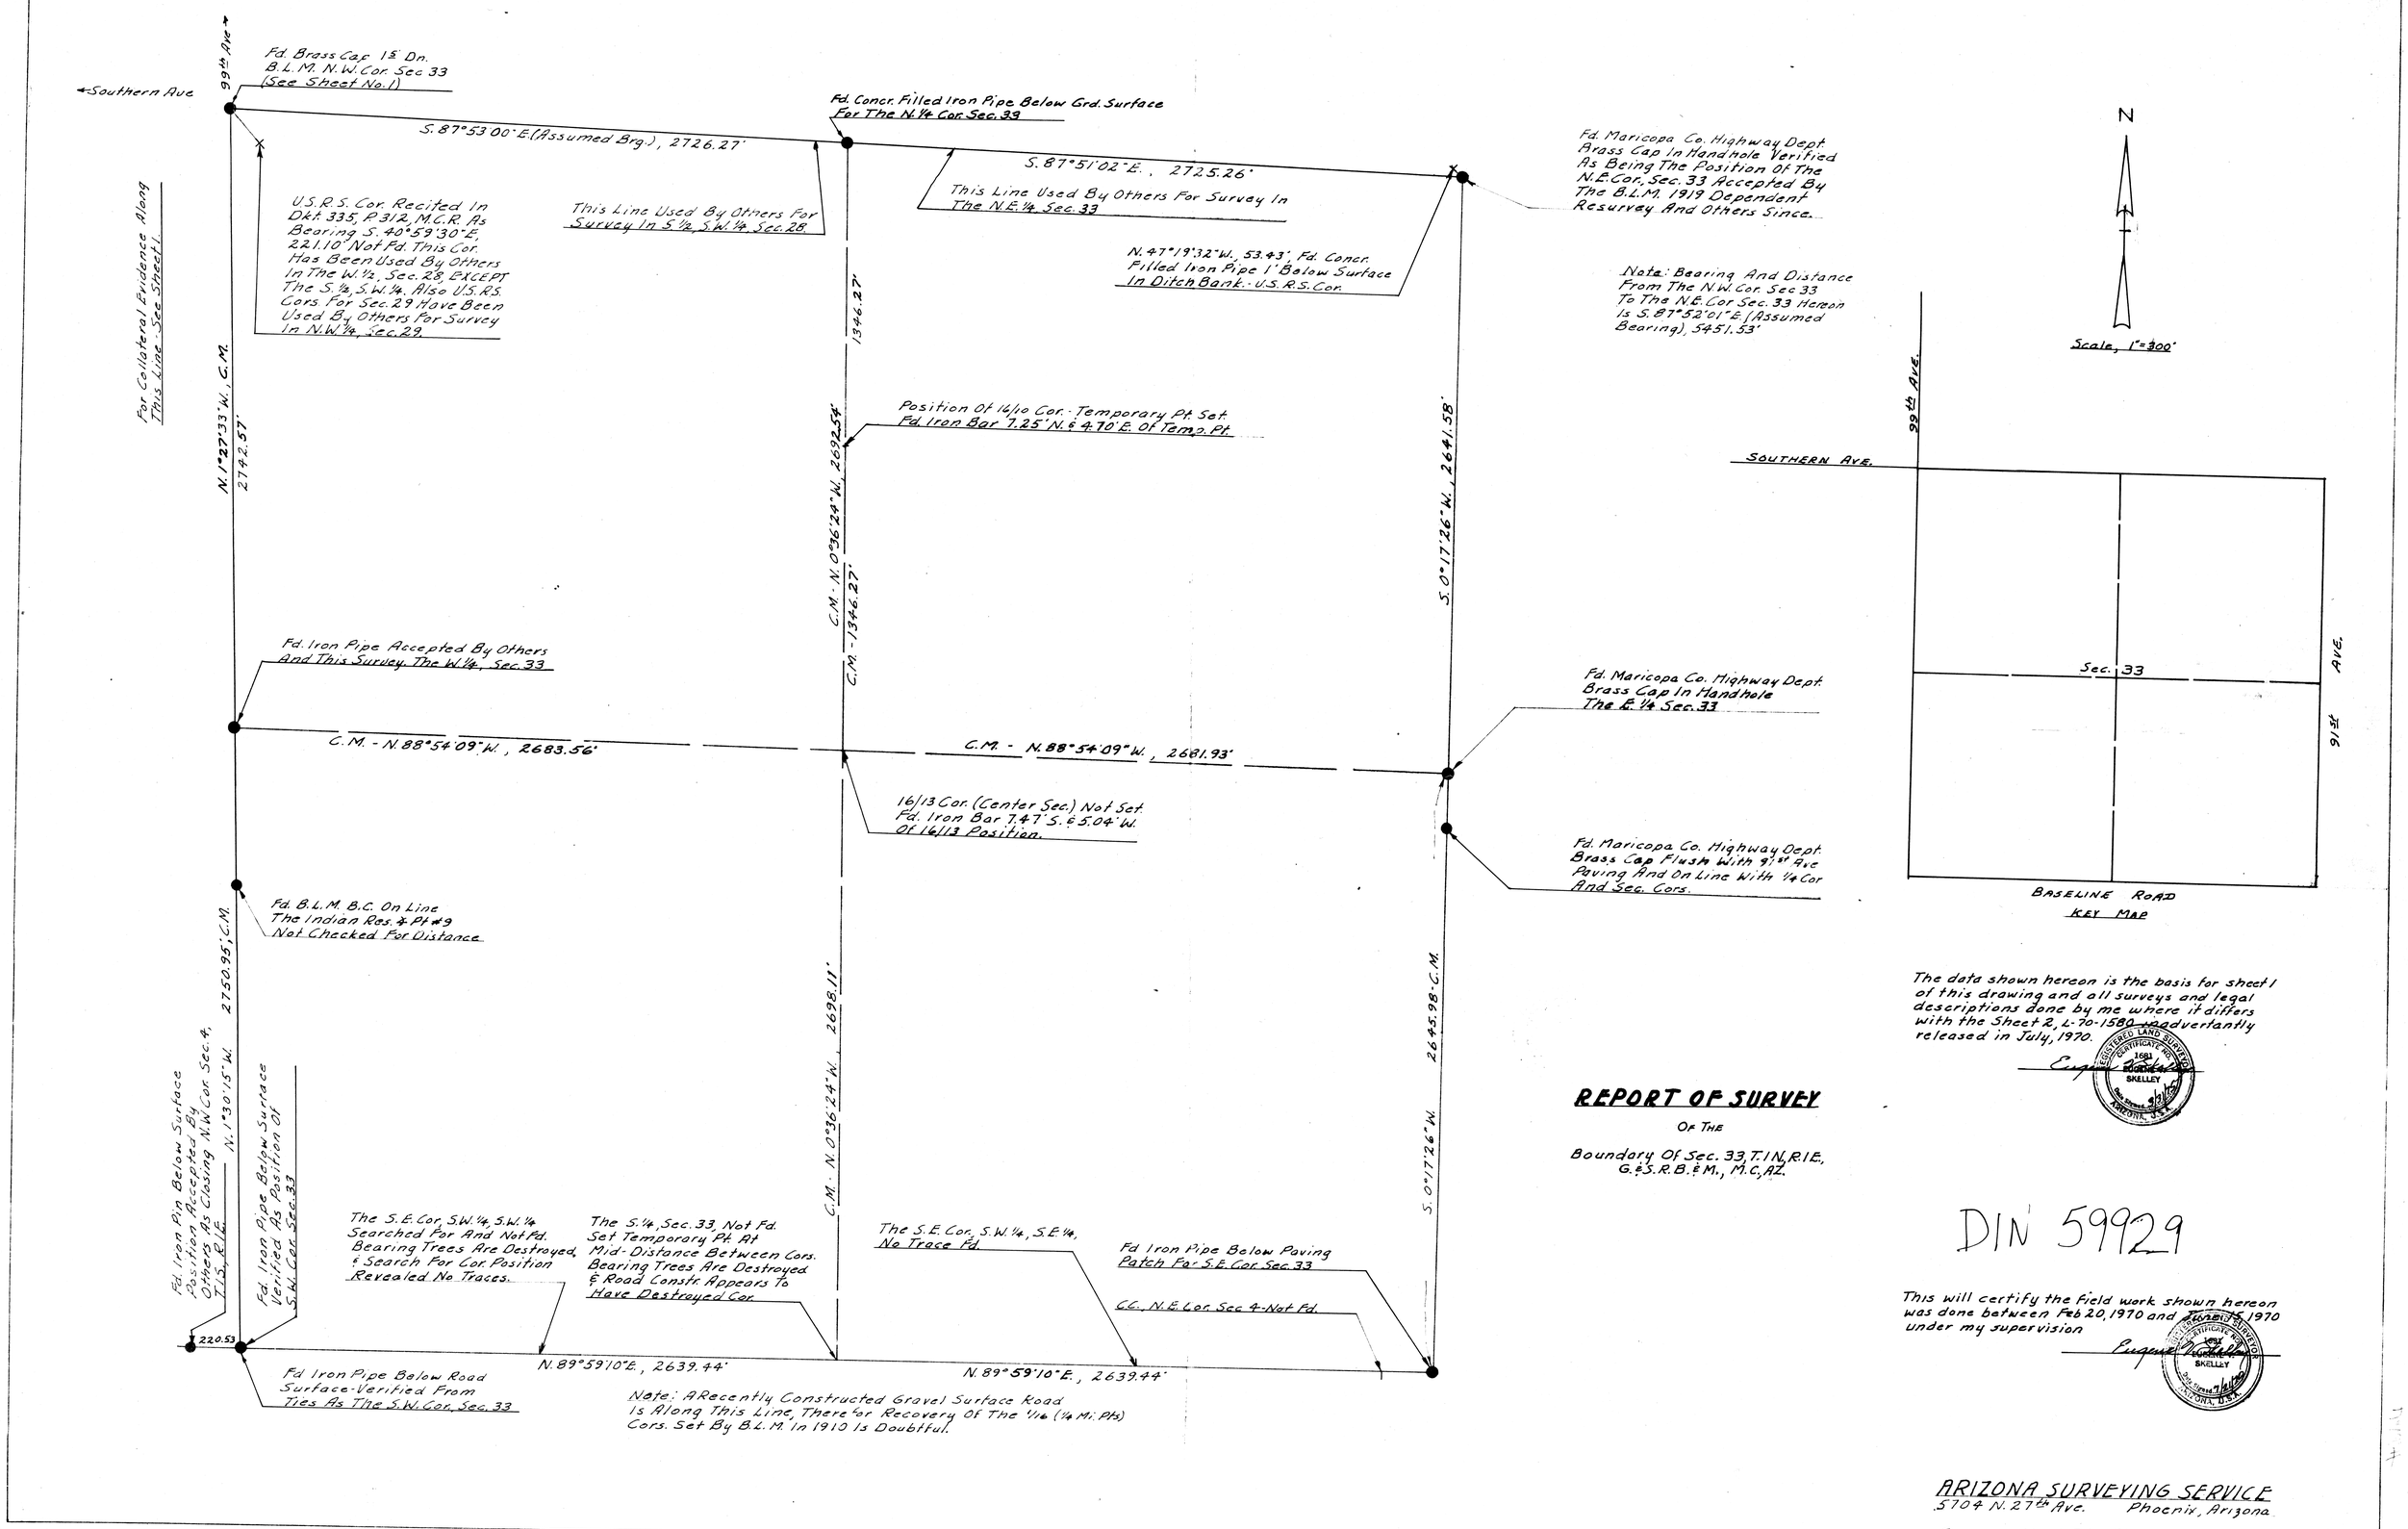

The data shown hereon is the basis for sheet 1 of this drawing and all surveys and legal descriptions done by me where it differs with the Sheet 2, L-70-1580 inadvertantly released in July, 1970.

Eugene Skelley

REGISTERED LAND SURVEYOR CERTIFICATE NO. 1681 EUGENE SKELLEY ARIZONA, U.S.A.

REPORT OF SURVEY

OF THE

Boundary Of Sec. 33, T.1N, R.1E., G. & S.R.B. & M., M.C., AZ.

DIN 59929

This will certify the field work shown hereon was done between Feb 20, 1970 and June 15, 1970 under my supervision

Eugene Skelley

REGISTERED LAND SURVEYOR CERTIFICATE NO. 1681 EUGENE SKELLEY ARIZONA, U.S.A.

ARIZONA SURVEYING SERVICE
5704 N. 27th Ave. Phoenix, Arizona

Drawing No. L-70-1580 Sheet 2 of 2