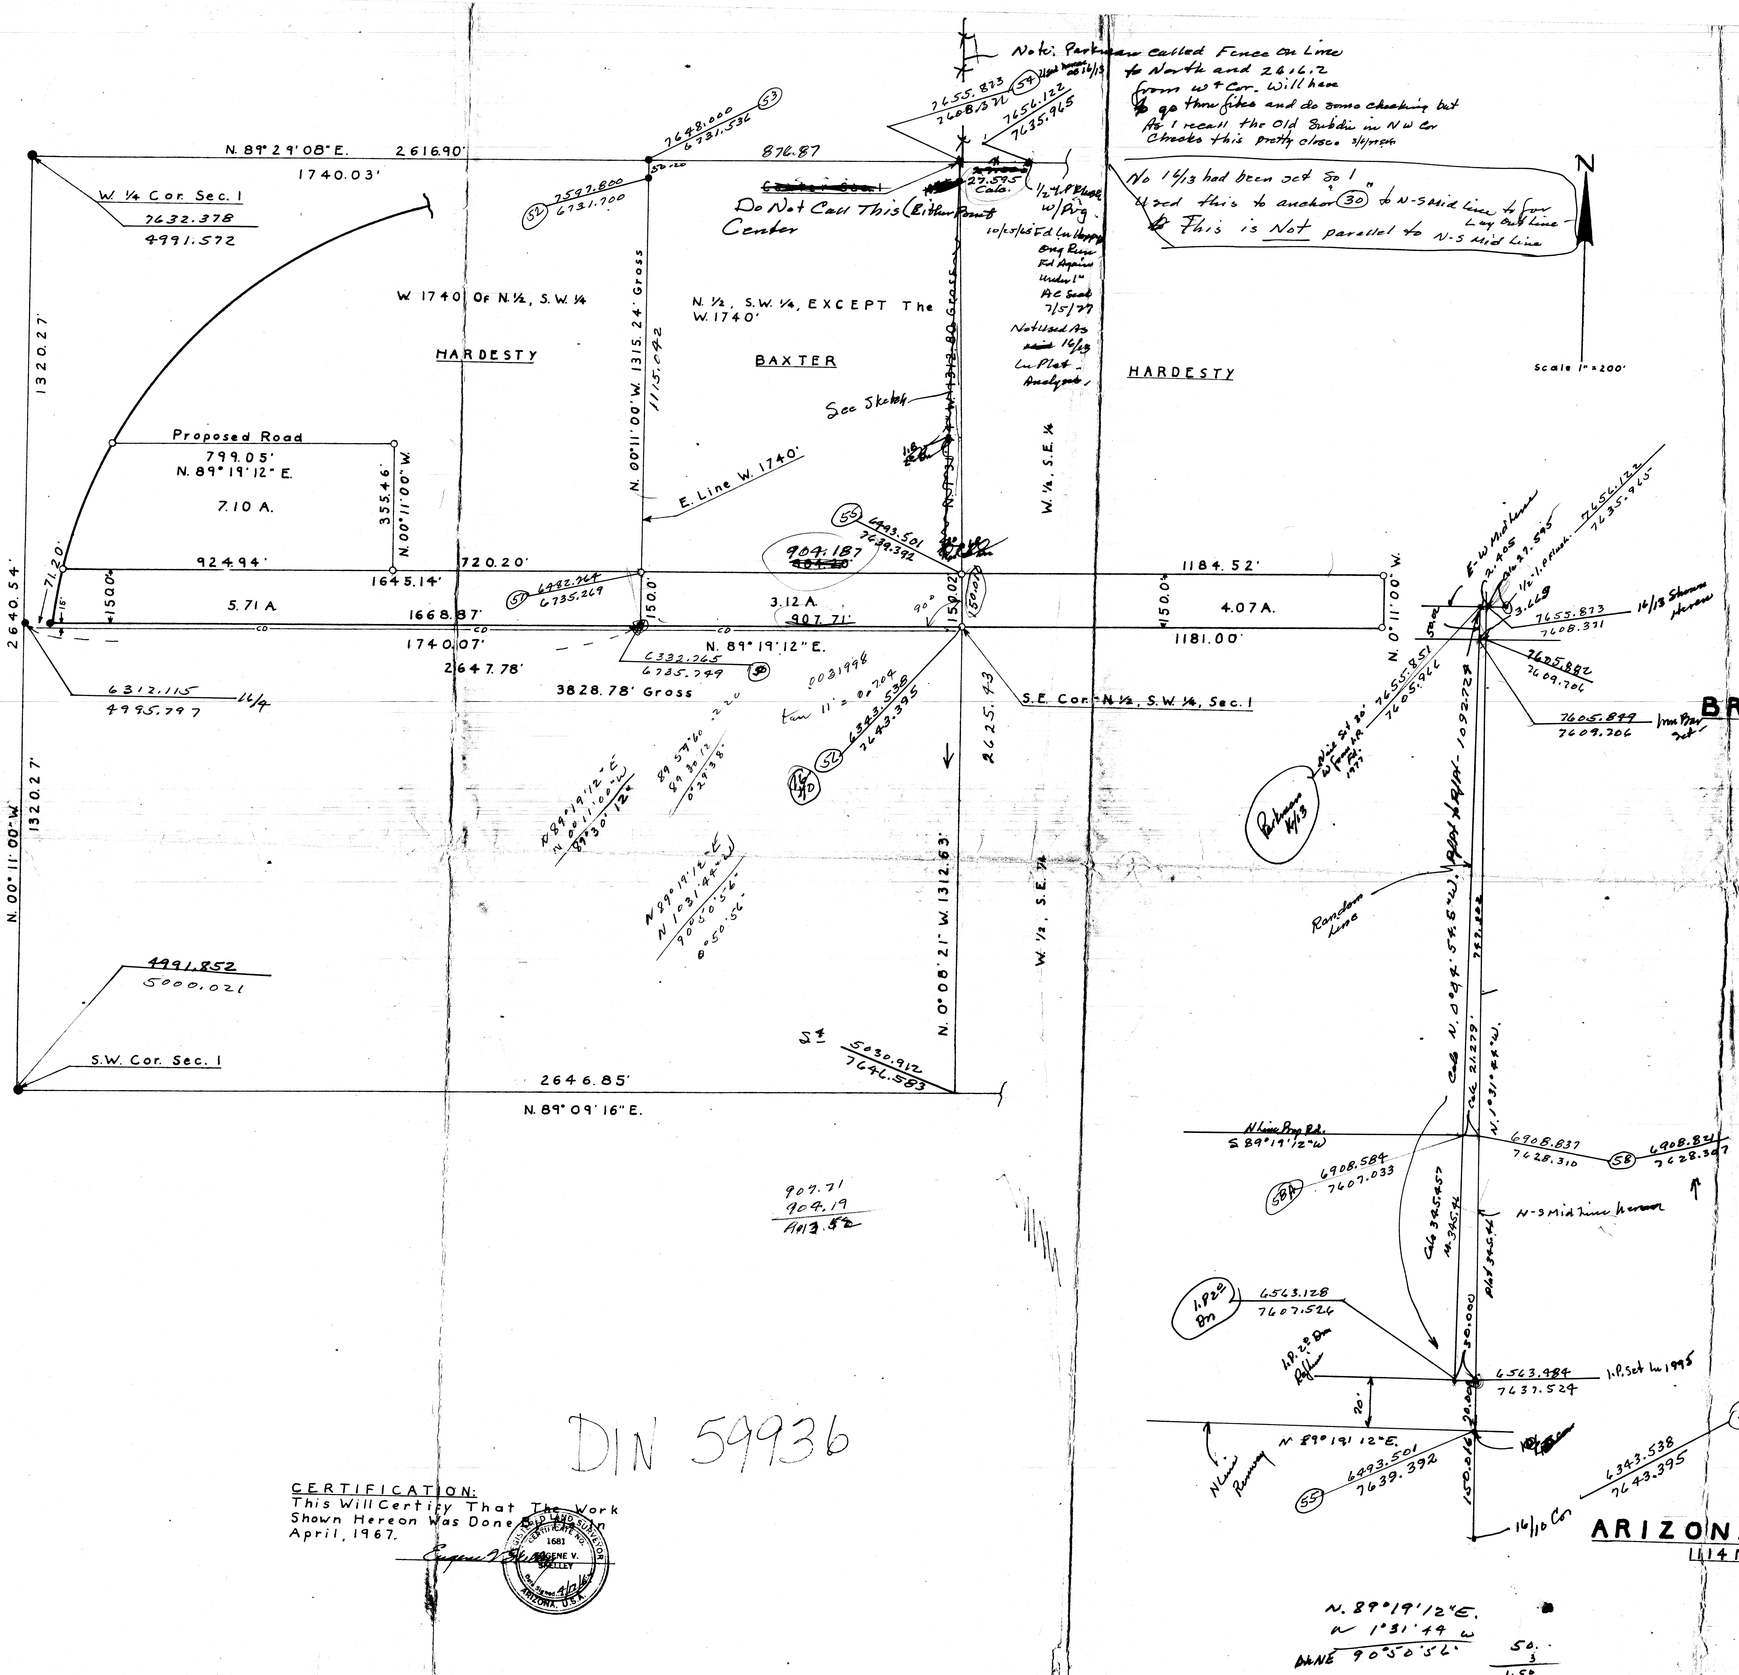

REPORT OF SURVEY
FOR
BRUCE HARDESTY, ET. AL.
BUCKEYE, ARIZONA
of

That Portion Of The S 1/2 Of Sec. 1, T. 1 S., R. 4 W., G. & S. R. B. & M. Shown Hereon.

LEGEND:
●● Cors Fd. Or Restored, 1965
○ Cors Set This Survey
—CD— Center Line Concrete Lined Ditch

CERTIFICATION:
This Will Certify That The Work Shown Hereon Was Done By Me In April, 1967.

REGISTERED LAND SURVEYOR CERTIFICATE NO. 1681 EUGENE V. BRILLEY ARIZONA, U.S.A.

ARIZONA SURVEYING SERVICE
1114 N. 7th St., PHOENIX, ARIZONA
Sheet 2, L-66-445-C