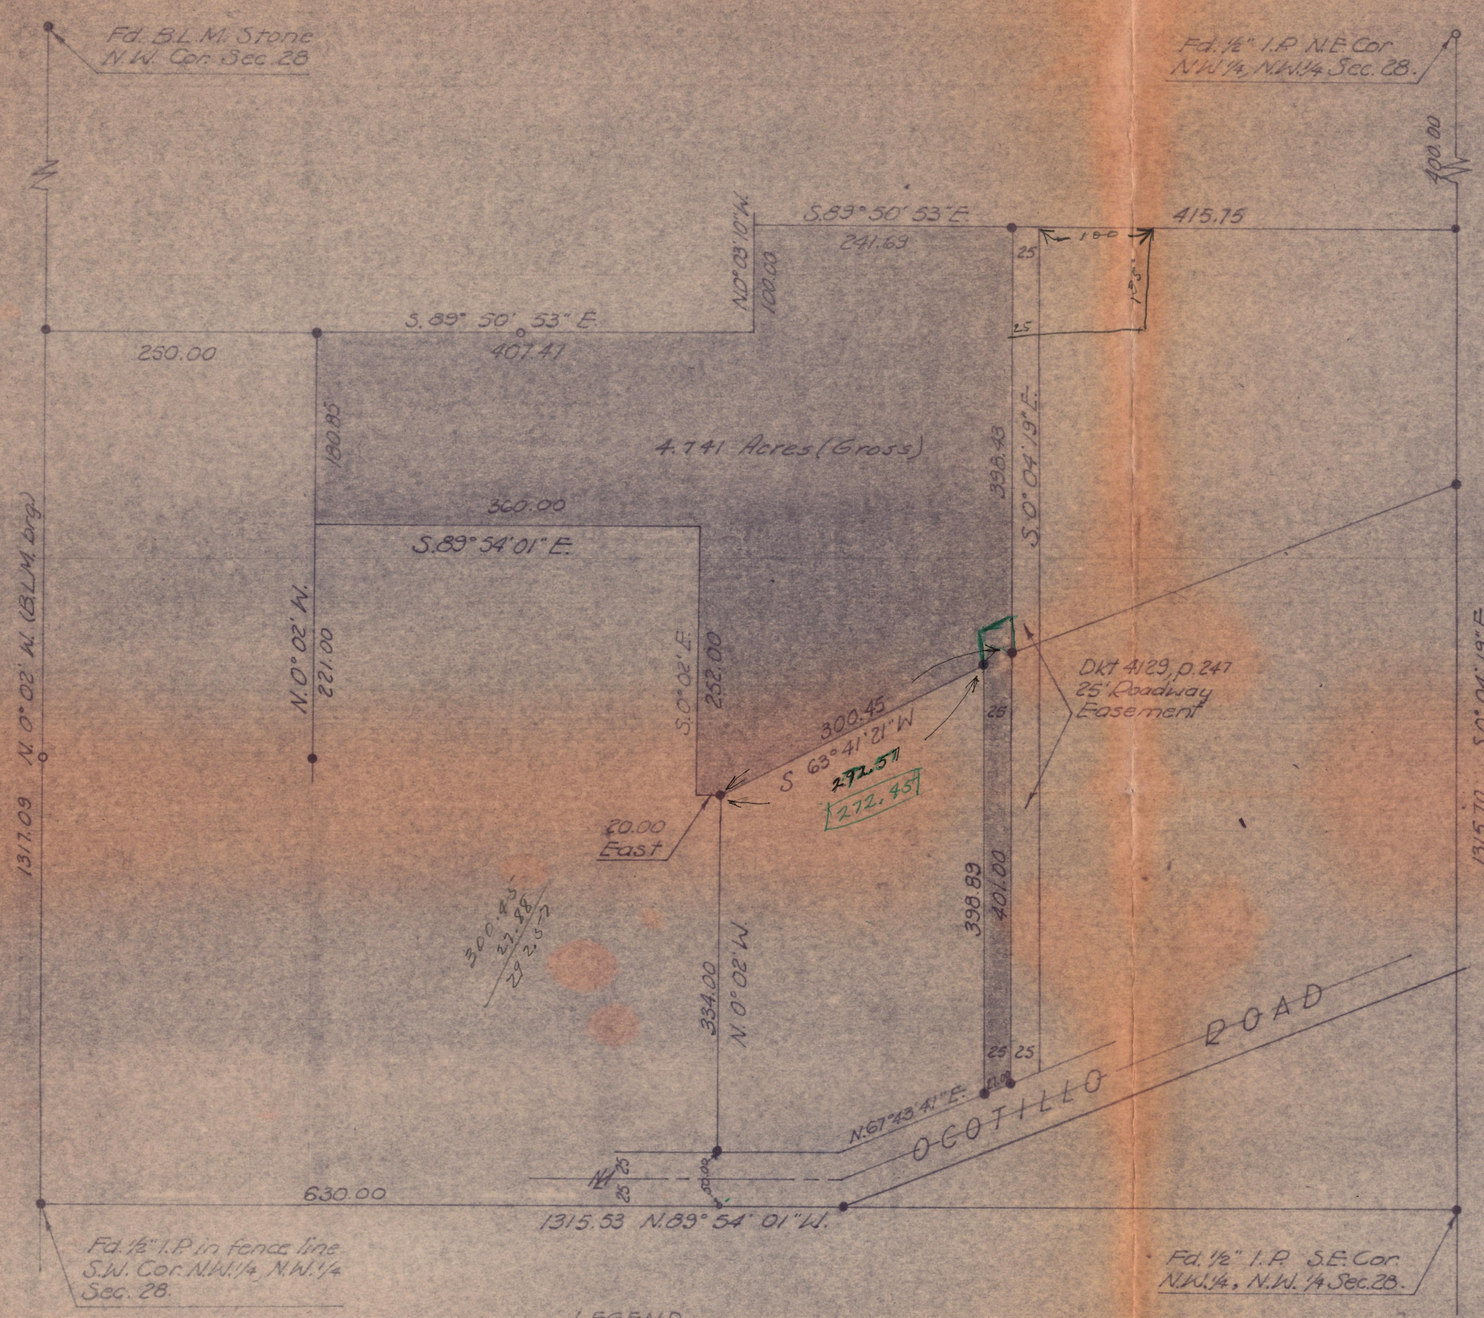

LEGEND

• Pipe or bar found or set in prior surveys.

REGISTERED LAND SURVEYOR
CERTIFICATE NO. 9
EUGENE V. SKELLEY
DEC 31, 1963
ARIZONA, U.S.A.

Eugene V. Skelley

This is to certify that the surveys of the premises here shown were made by me during July 1959, Feb. 1961 & March & April '62

Eugene V. Skelley
10/5/62

AMENDED 5/17/63
E.V.S.

REPORT OF SURVEY

Of that part of the N.W.¼ of the N.W.¼ of Sec. 28, T.6N., R.4E., G.&S.R.B.&M., in Maricopa Co., Arizona, described as follows: From the S.W. cor of the N.W.¼ of the N.W.¼ of Sec. 28, S.89°54'01"E (assumed brg) along the South line of said N.W.¼, N.W.¼ a distance of 630.00 feet; thence N.0°2'W (parallel to the west line of the N.W.¼, N.W.¼) a distance of 384.00 feet to the Point of beginning; thence West 20.00 feet to a point; thence N.0°2'W. 252.00 feet to a point; thence N.89°54'01"W. (parallel to the S. line of said N.W.¼, N.W.¼) 360.00 feet to a point; thence N.0°2'W. 180.85 feet to a point; thence S.89°50'53"E (parallel to the north line of said N.W.¼, N.W.¼) 407.41 feet to a point; thence N.0°3'10"W. 100.00 feet to a point; thence S.89°50'53"E, 241.69 feet to a point (from which the N.E. Cor. of said N.W.¼, N.W.¼ bears S.89°50'53"E. 415.75 feet and N.0°4'19"W. 400.00 feet); thence S.0°4'19"E. parallel to the east line of said N.W.¼, N.W.¼, 739.43 feet to a point on the northerly right of way line of Ocotillo Road; thence S.67°43'41"W. along said right of way line 27.00 feet; thence N.0°4'19"W. 398.89 feet to a point; thence S.63°41'21"W. ~~300.45~~ 272.57 to the point of beginning.
~~272.57~~
272.57

Prepared for:
Mr. & Mrs. Samuel Jones
Cave Creek, Arizona.

DIN 59942

ARIZONA SURVEYING SERVICE
2802 W. Solano Drive N., Phoenix 17, Arizona.

L62-290