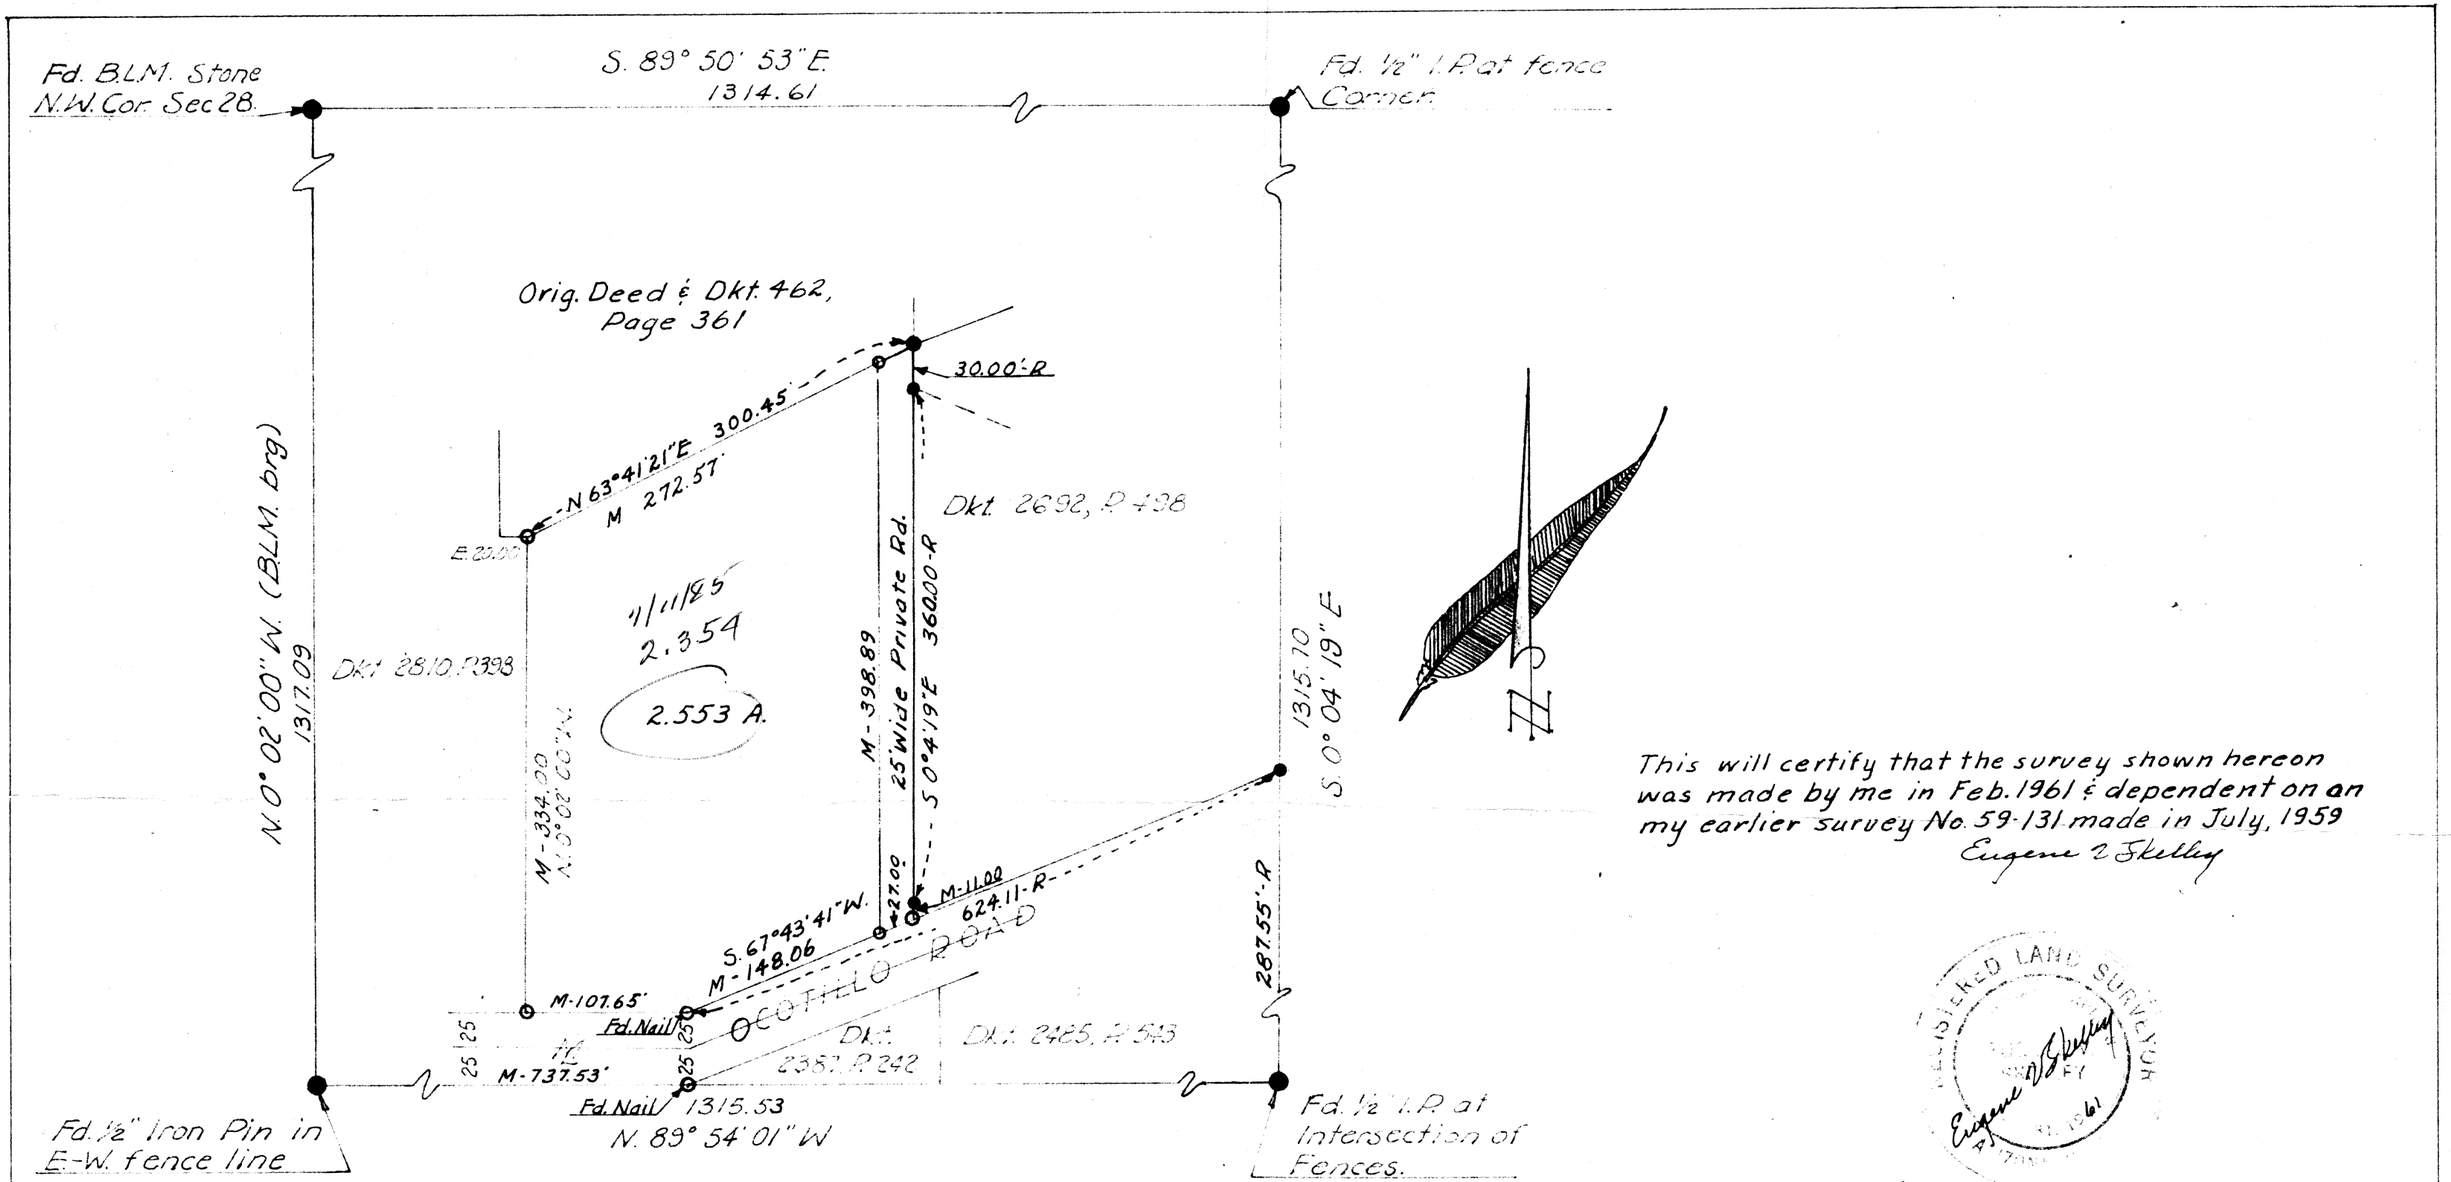

This will certify that the survey shown hereon was made by me in Feb. 1961 & dependent on an my earlier survey No. 59-131 made in July, 1959

Eugene L. Skelley

REGISTERED LAND SURVEYOR
EUGENE L. SKELLEY
ARIZONA
FEB. 1961

DIN 59946

LEGEND

- ● Corners Found
- o Prop. Cors. Set.
- M- Measured in Field.
- R- Recorded (M.C.R)

195
131
131A
Pat Neal

Job 61-135
Scale: 1" = 100'

REPORT OF SURVEY
For
Mr. Sam Jones, Cave Creek, Arizona - Depicting a parcel of land in the N.W. 1/4, N.W. 1/4, Sec. 28, T6N, R4E, G.&S.R. B.&M., Maricopa County, Arizona

ARIZONA SURVEYING SERVICE.