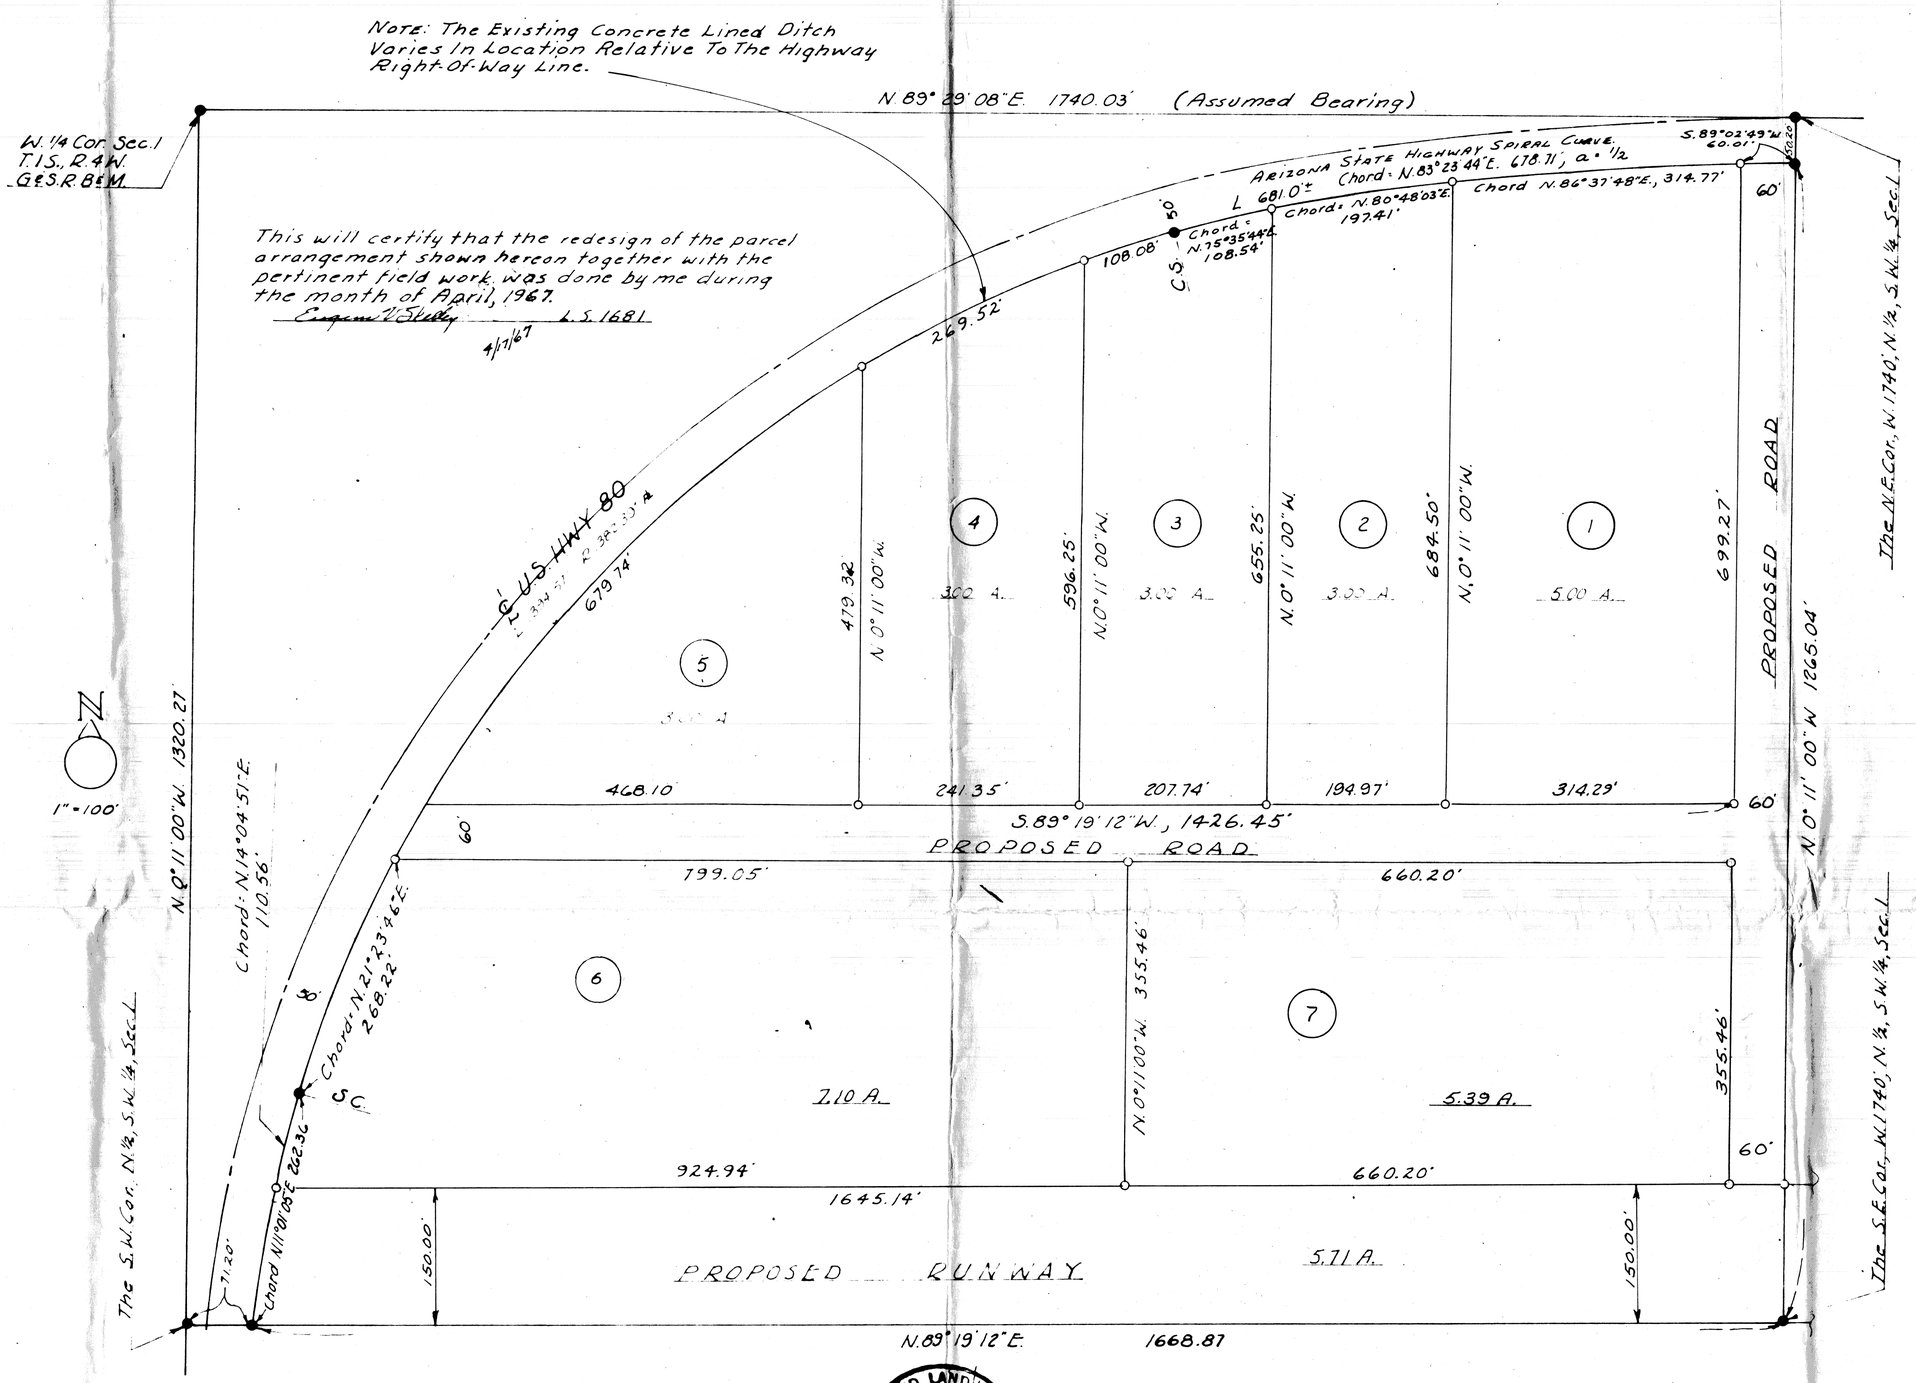

This is to certify that the survey data and calculations hereon shown was done by me and under my direction in July, Aug. & Sept. 1966.

F. B. Bentley Jr. L.S. No. 4019

REGISTERED LAND SURVEYOR CERTIFICATE NO. 4019 F. B. BENTLEY, JR. DEC 31 1966 ARIZONA

Note: Set 4 bridge spikes on line only with 2' high guardstakes along the west line of parcel 1.

Set chisel X on south slope of concr. lined ditch at the N.W. Cor. Parcel 1.

LEGEND

● = Monument Found
○ = 1/2" I.D. Iron Pipe Tagged L.S. 1681 Set This Survey

This will certify that the field and office work for Parcels 1,2,3,4, & 7 shown hereon was done by me during the month of April, 1976.

Eugene W. Shelley

REGISTERED LAND SURVEYOR CERTIFICATE NO. 1681 E. W. SHELLEY ARIZONA 4/29/76

REPORT OF SURVEY

That Portion of the N.1/2, S.W.1/4, Sec. 1, T.1S., R.4W., G.&S.R.B.&M. shown hereon.

DIN 59949-1

FOR

Hardesty Bros.
P.O. Box 918
Buckeye, Ariz.

ARIZONA SURVEYING SERVICE
2802 W. SOLANO DR. N., PHOENIX, ARIZONA
Drawing No. L-76-4852 Phone: 242-0539

(Ref: Drawings L-65-433 & L-66-445-A, L-66-445-B & L-66-445-C)