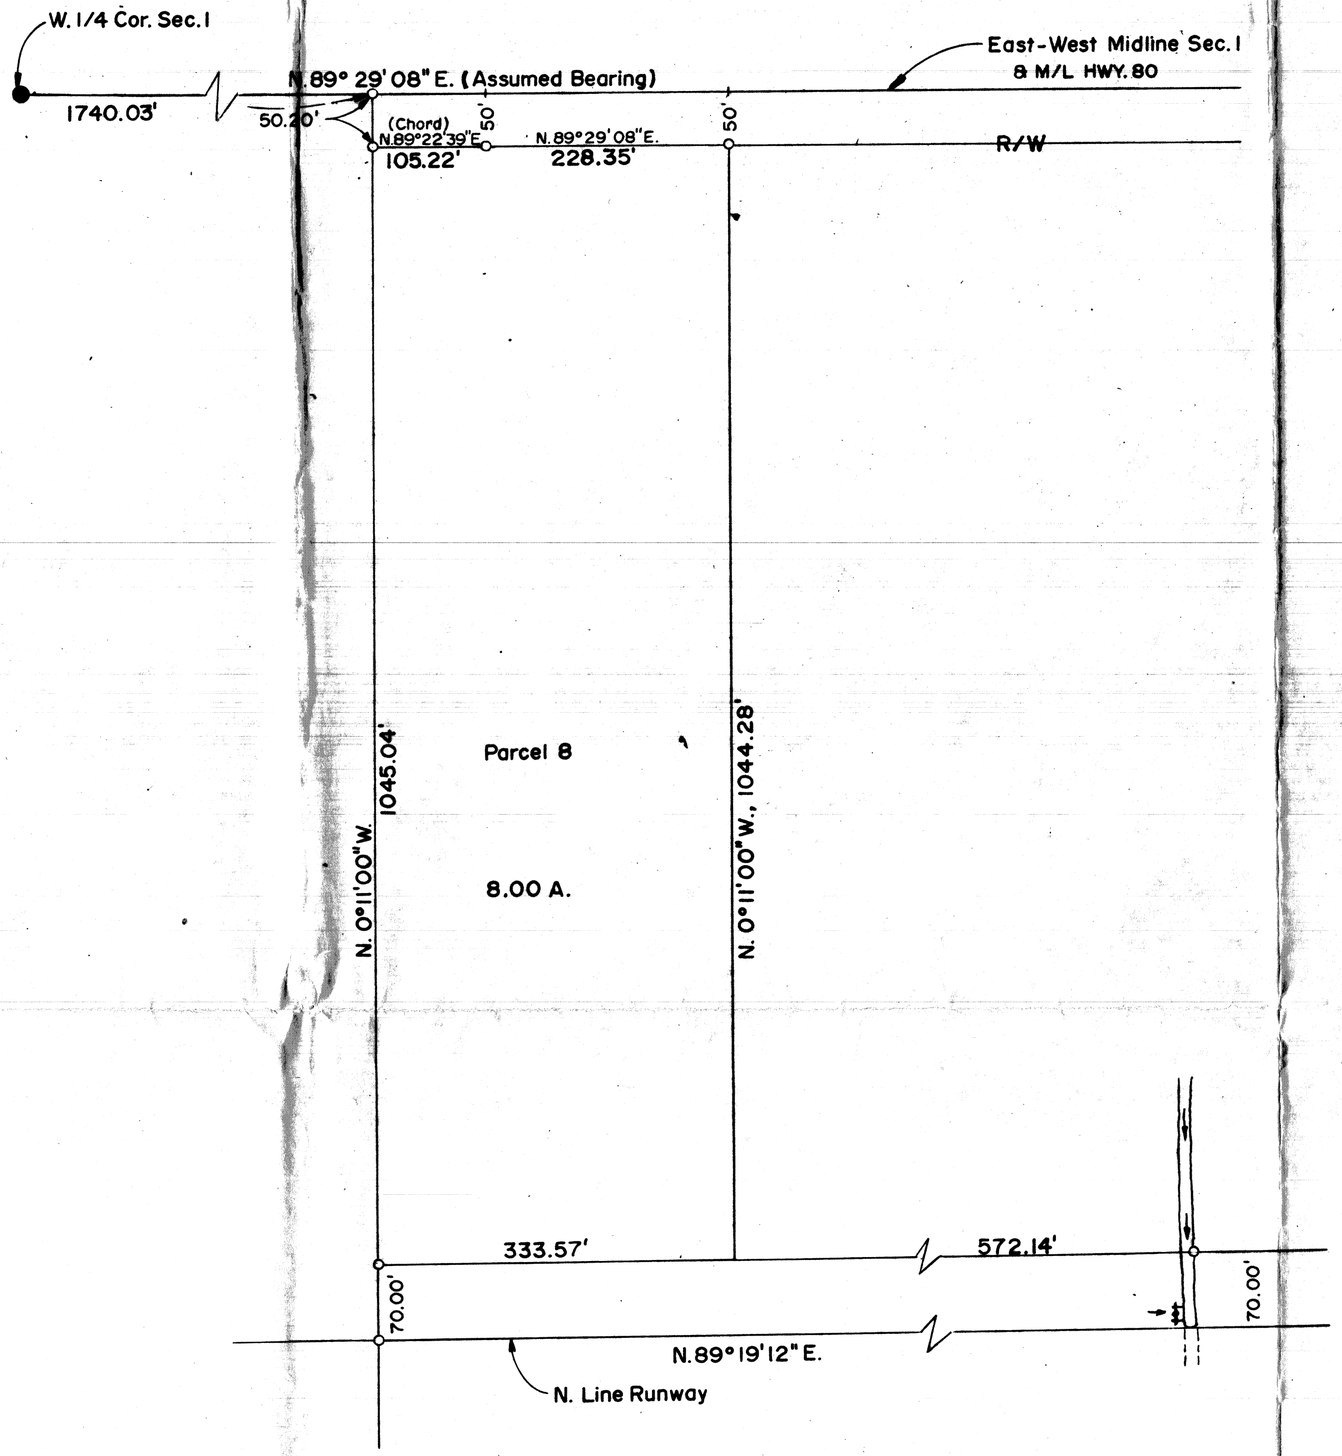

REPORT OF SURVEY

FOR

Hardesty Bros.
P.O. Box 918
Buckeye, Ariz.

OF

That Portion of the N.1/2, S.W.1/4, Sec. 1, T.1S., R.4W., G.& S.R.B.& M. shown hereon.

N

Scale: 1" = 100'

LEGEND

- ● = Monument Found
- ● = Iron Pipe or Iron Bar Found
- ○ = 1/2" I.D. Iron Pipe Tagged L.S. 1681 Set This Survey
- R = Data From Maricopa County Records
- CR = Calculated From R
- M = Measured in Field
- CM = Calculated From M
- -+-+-+- = Wire or Wood Fence
- -o-o-o- = Chain Link Fence
- ▪▪▪▪▪▪▪ = Block or Stone Wall

CERTIFICATION: This will certify that the survey shown hereon was done under my supervision during the month of April, 1976

Eugene Skelley

REGISTERED LAND SURVEYOR — CERTIFICATE NO. 1681 — EUGENE SKELLEY — ARIZONA U.S.A.

DIN 59949-2

ARIZONA SURVEYING SERVICE
2802 W. SOLANO DR. N., PHOENIX, ARIZONA
Drawing No. L-76-4852-A Phone: 242-0539