Survey of a Portion of
SE ¼ NE ¼ Sec. 28, T6N R4E
G & S.R. B&M
for
Thomas F. Galloway
May 1950

W.T. Keplinger - Engineer
1508 E. Indianola, Phoenix.

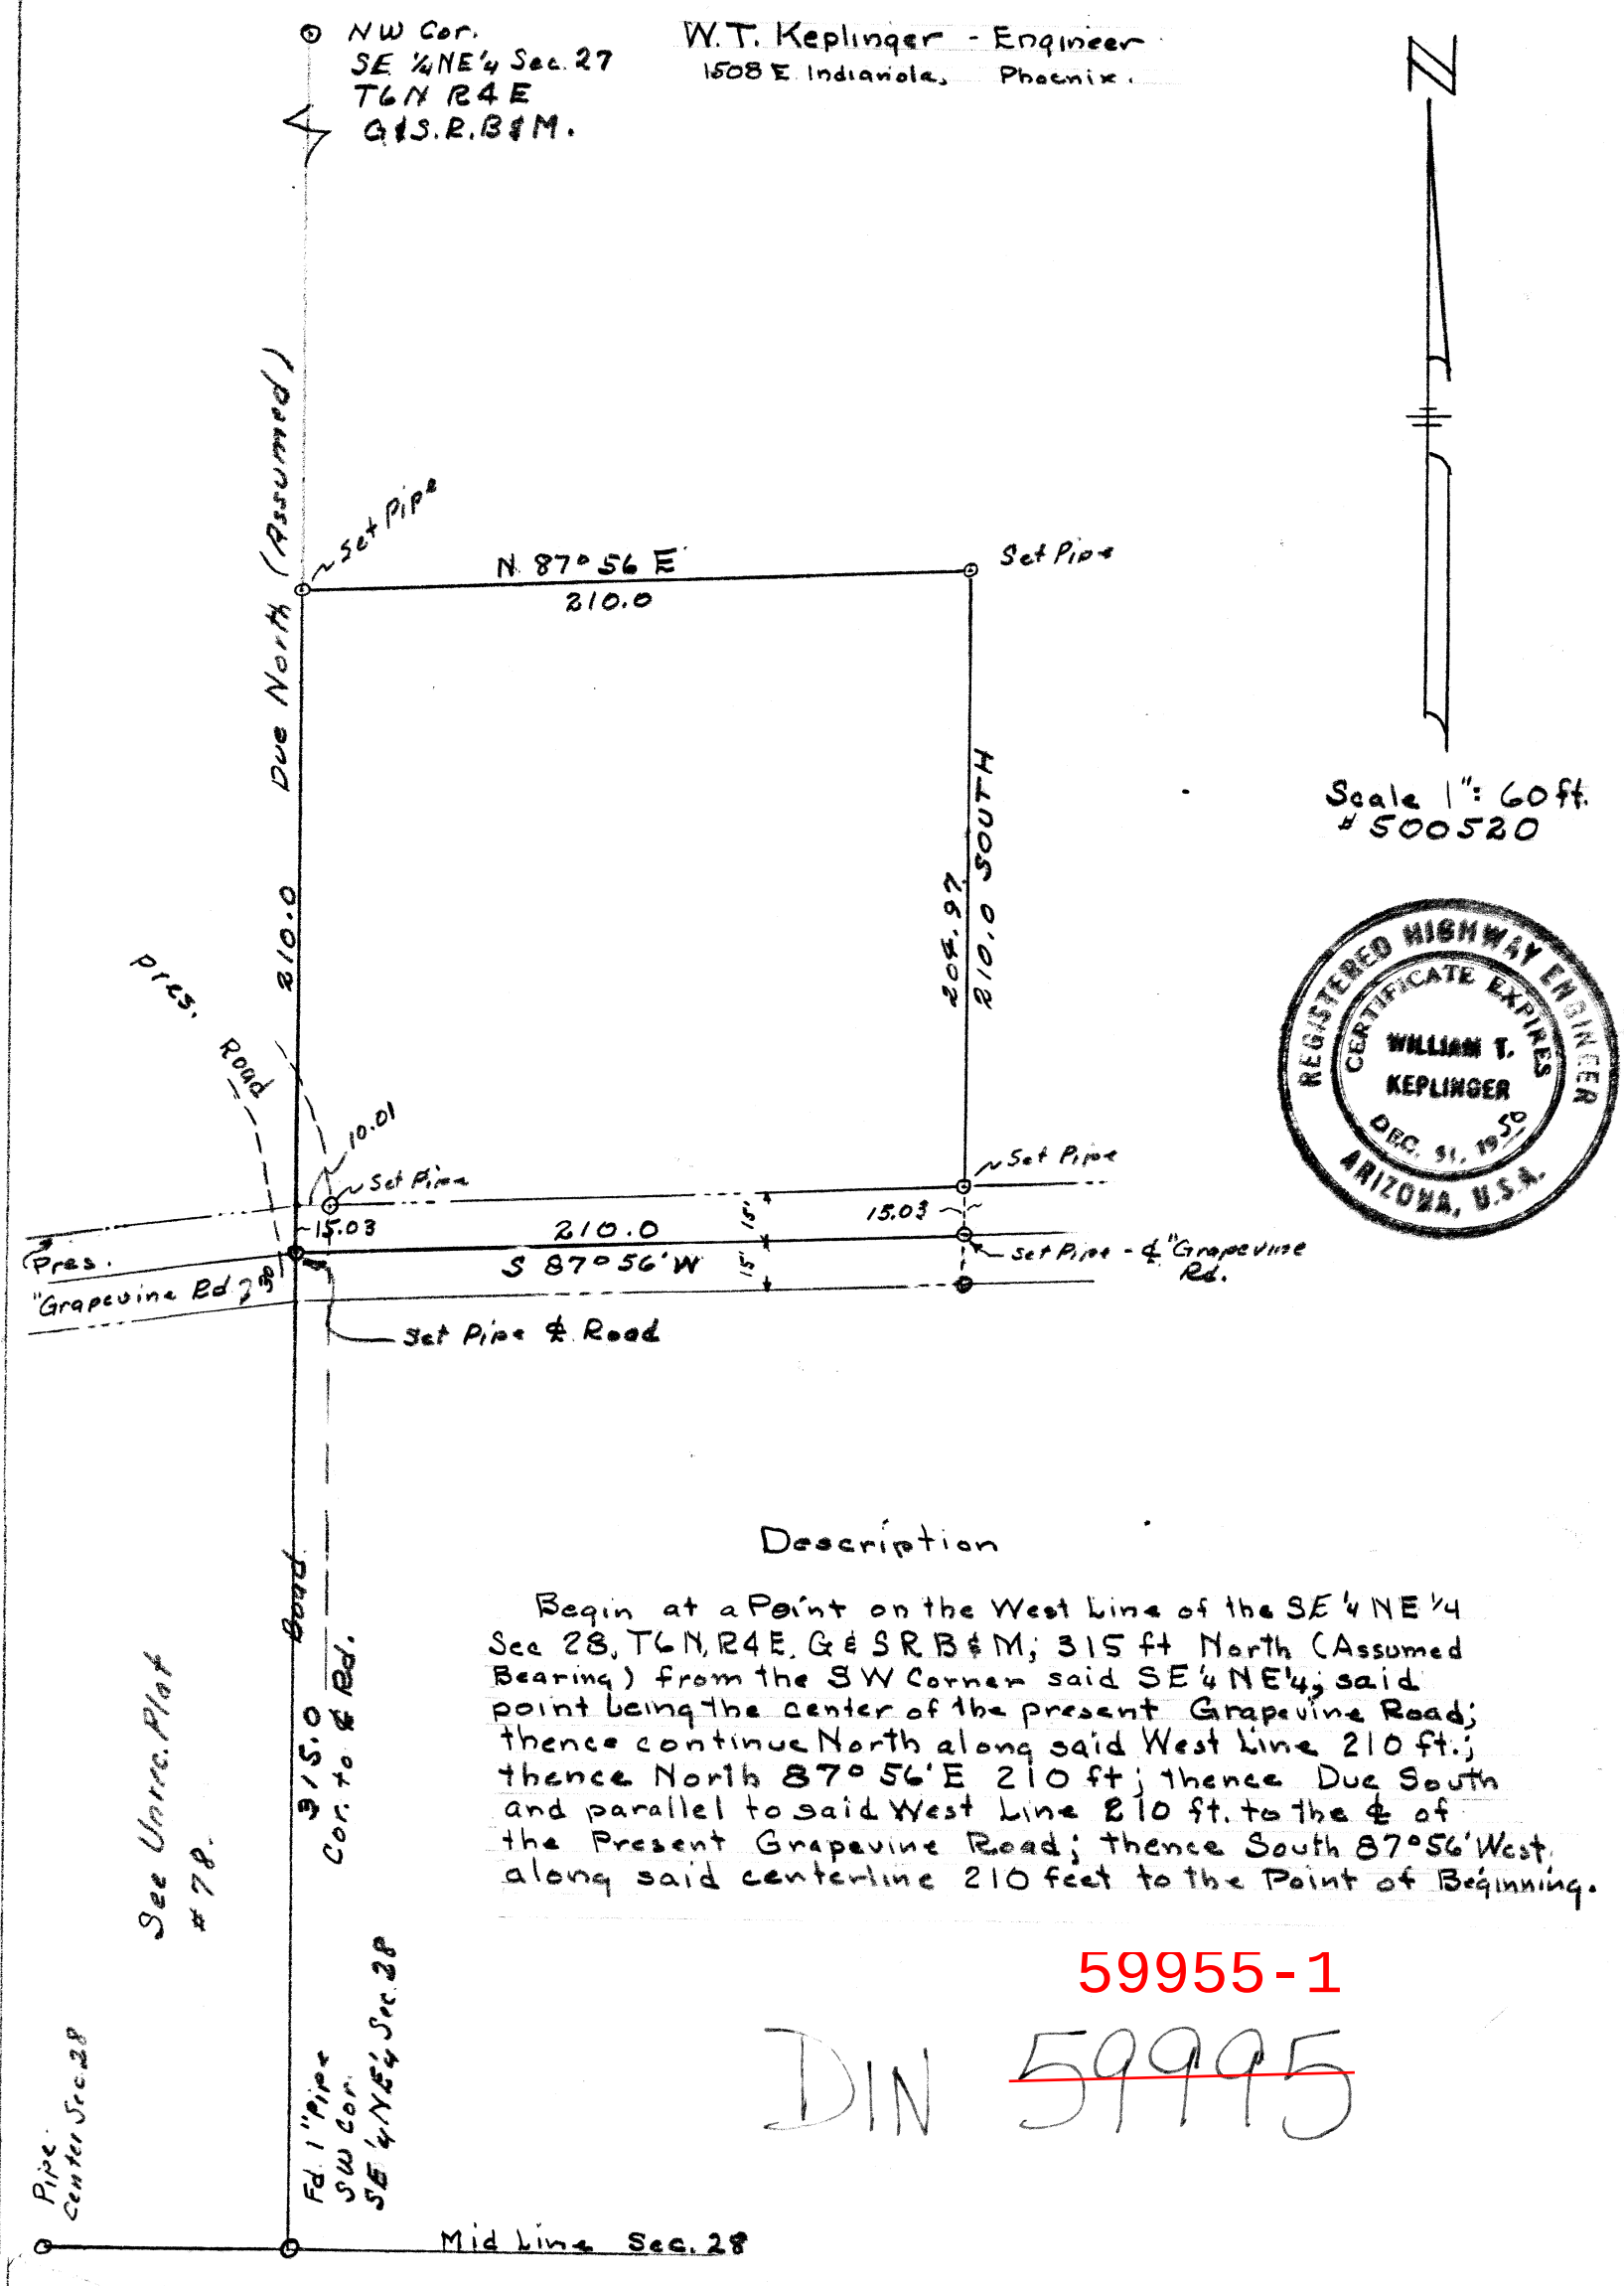

Description

Begin at a Point on the West Line of the SE ¼ NE ¼ Sec 28, T6N, R4E, G&SRB&M; 315 ft North (Assumed Bearing) from the SW Corner said SE ¼ NE ¼; said point being the center of the present Grapevine Road; thence continue North along said West Line 210 ft.; thence North 87° 56' E 210 ft; thence Due South and parallel to said West Line 210 ft. to the ℄ of the Present Grapevine Road; thence South 87° 56' West, along said centerline 210 feet to the Point of Beginning.

59955-1

DIN ~~59995~~