CONTROL TRAVERSE DATA

C.P.7 to C.P.8		N.77°46'06"E	448.08'
8	9	S.83°01'45"E	606.76'
9	10	N.74°22'28"E	1861.90'
10	11	S.88°12'50"E	602.63'
C.P.7 to E.S.	13	N.15°18'30"E	151.17'
9	12	N.58°21'54"E	223.55'
10	11	N.82°07'20"W	369.35'
11	10	N.59°39'10"W	92.27'
C.P.11 to C.P.	12	N.66°30'22"E	661.10'
C.P.7 to P.I.	7	N.64°52'55"E	180.00'
9	9	S.83°01'45"E	7.72'
10	10	S.01°30'35"W	24.40'
11	11	S.01°30'35"W	21.50'

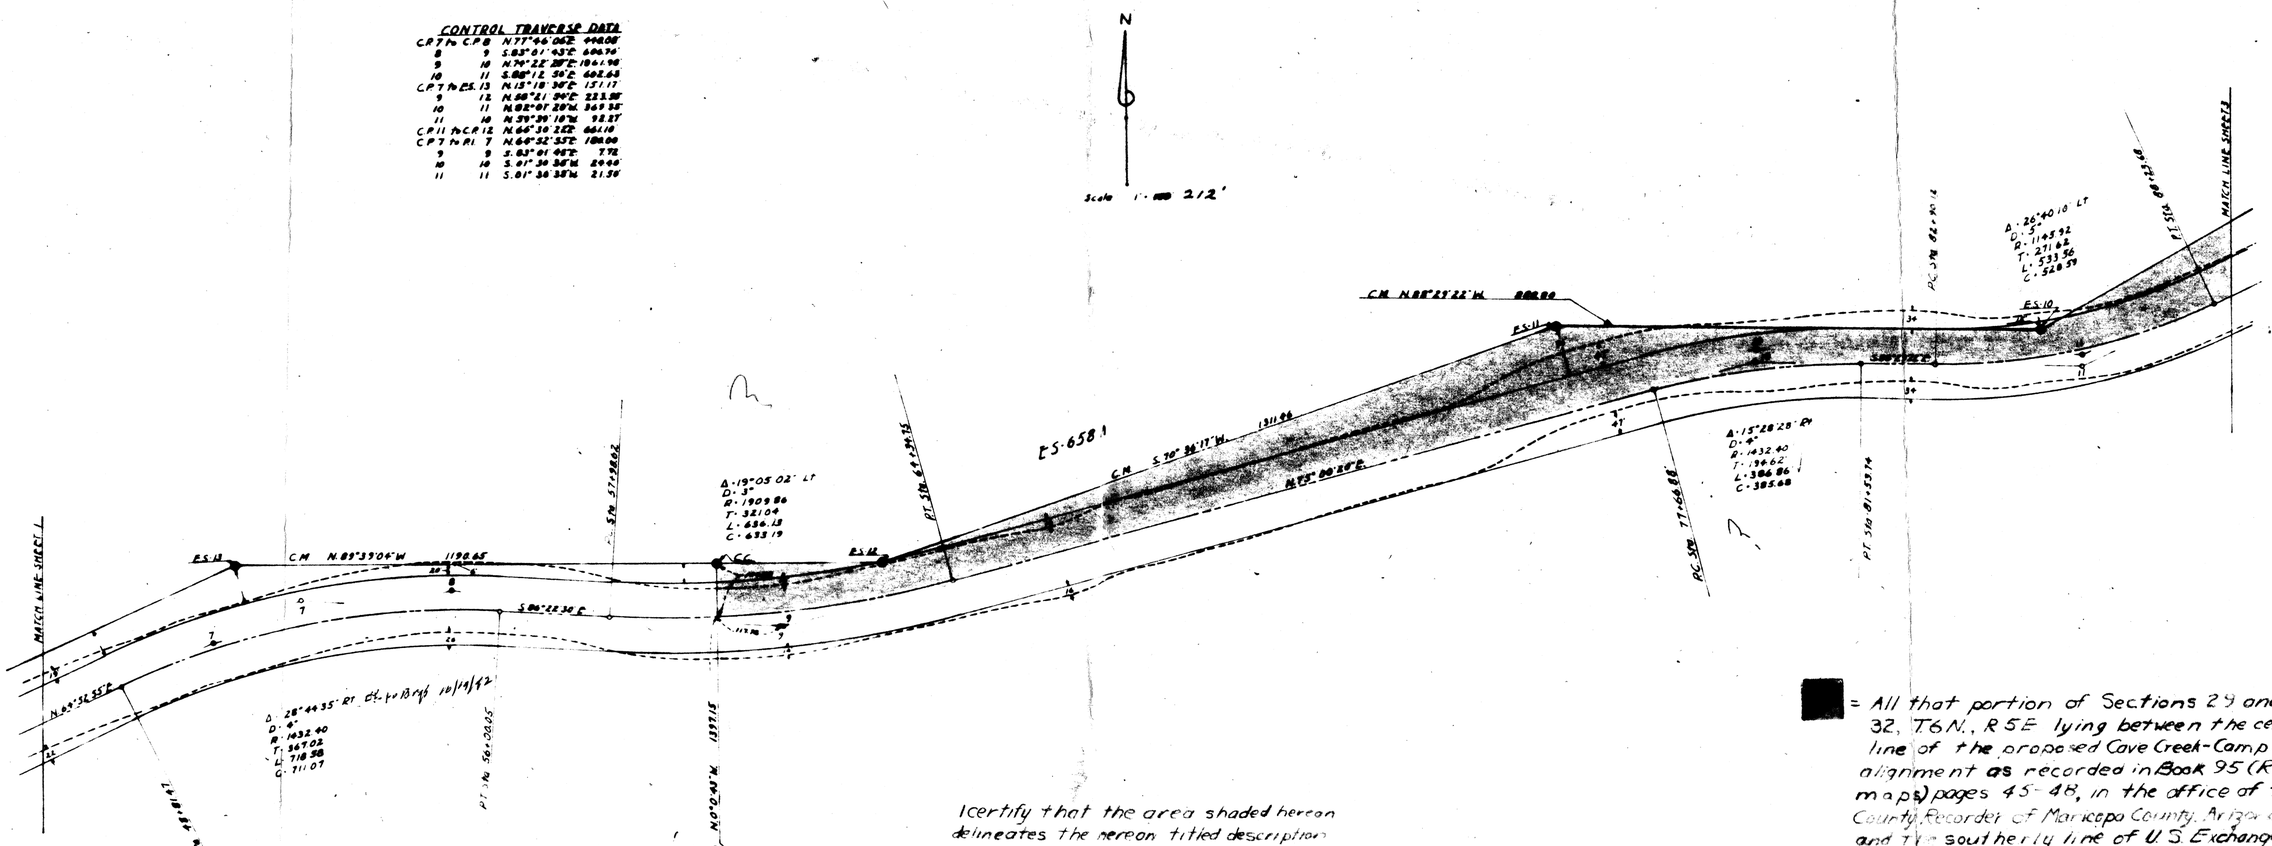

I certify that the area shaded hereon delineates the hereon titled description based on my records of field work done in the past by me or under my supervision.

Eugene V. Skelley 7/23/68

Eugene V. Skelley 1681

[redacted] = All that portion of Sections 29 and 32, T6N., R5E lying between the center line of the proposed Cave Creek-Camp Road alignment as recorded in Book 95 (Road maps) pages 45-48, in the office of the County Recorder of Maricopa County, Arizona, and the southerly line of U.S. Exchange Survey 658-A containing 11.64 acers, more or less.

Job No. L-65-431		Sheet 1 of 2	
Drawn by EVS			
Checked by MLM	Job No. 61-198	Sheet 2 of 4	ARIZONA SURVEYING SERVICE

CONTROL TRAVERSE DATA

C.P.12 to C.P.13		N.49°26'34"E	464.90'
13	14	N.81°24'46"E	1001.65'
14	15	N.71°56'27"E	582.57'
15	16	N.56°21'08"E	587.30'
C.P.13 to E.S.	9	N.36°53'46"E	135.98'
13	8	N.79°11'57"E	735.65'
16	7	N.82°09'00"W	46.94'
C.P.12 to P.I.12		S.64°50'28"W	100.00'
E.S.19 to E.S.7		N.44°02'16"W	202.50'
C.P.16 to C.P.17		N.85°18'48"E	1310.46'

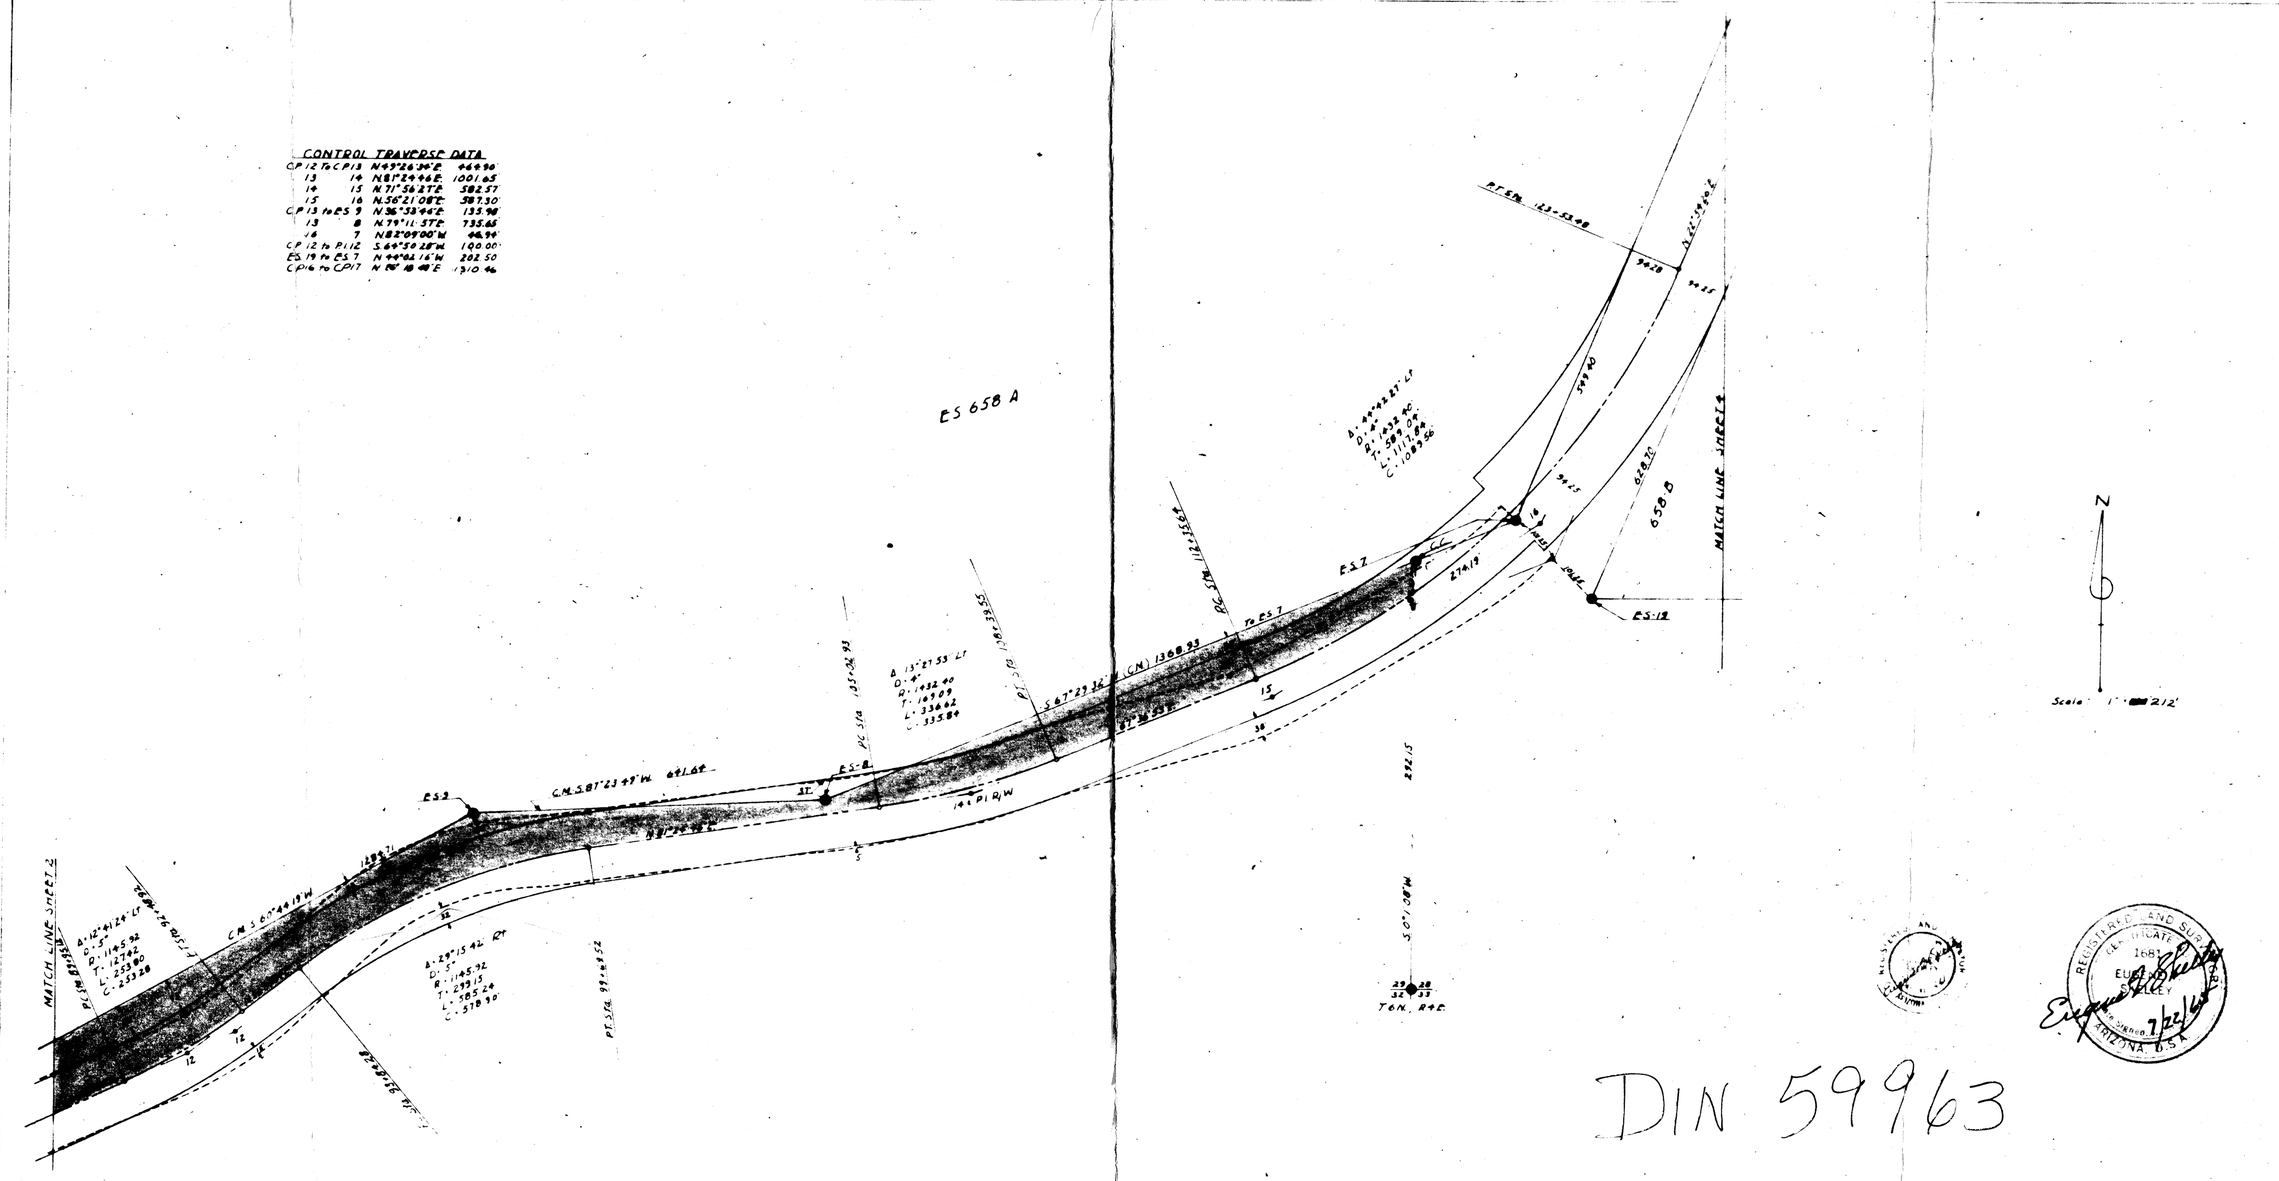

DIN 59963

Job No. L-65-431		Sheet 2 of 2	
Drawn by EVS			
Checked by MLM	Job No. 61-198	Sheet 3 of 4	ARIZONA SURVEYING SERVICE