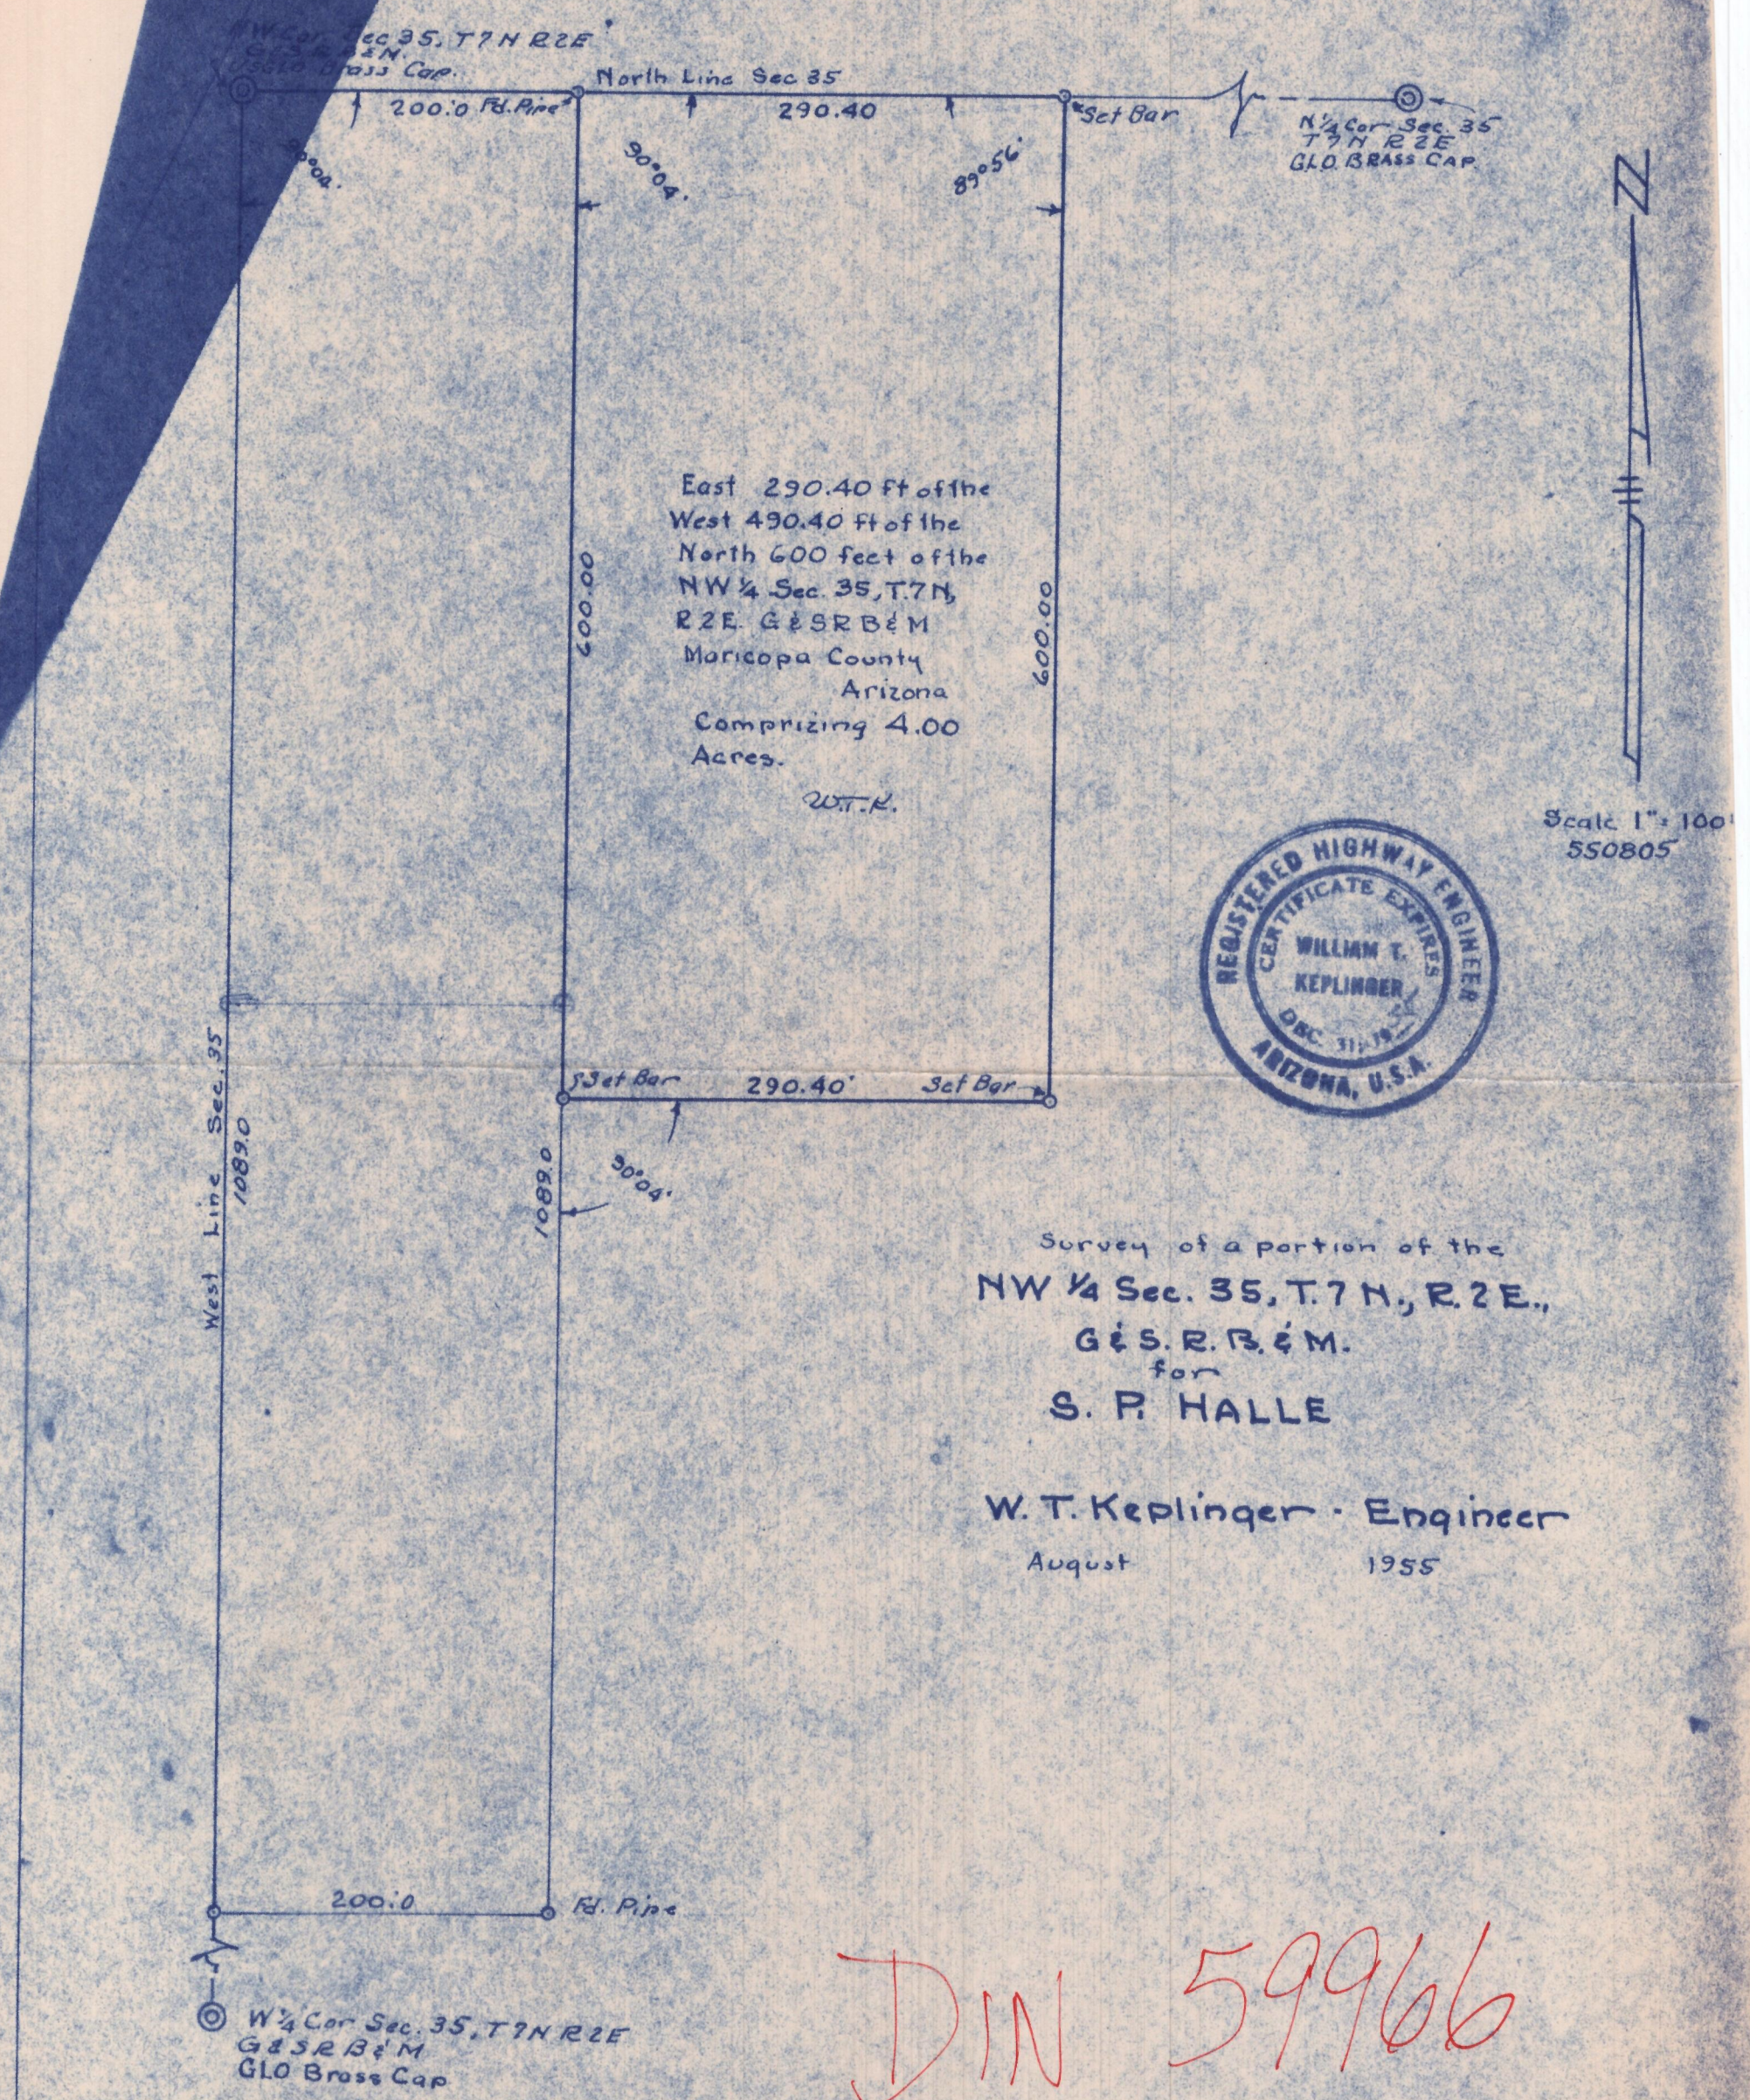
NW Cor Sec 35, T7N R2E
G&SRB&M
GLO Brass Cap.
North Line Sec 35
200.0 Fd. Pipe
290.40
Set Bar
N¼ Cor Sec. 35
T7N R2E
GLO BRASS CAP
90°04'
89°56'
N
East 290.40 ft of the
West 490.40 ft of the
North 600 feet of the
NW ¼ Sec. 35, T.7N,
R2E. G&SRB&M
Maricopa County
Arizona
Comprizing 4.00
Acres.
W.T.K.
600.00
600.00
Scale 1" = 100'
550805
REGISTERED HIGHWAY ENGINEER
CERTIFICATE EXPIRES
WILLIAM T.
KEPLINGER
DEC. 31, 19
ARIZONA, U.S.A.
Set Bar
290.40'
Set Bar
90°04'
West Line Sec. 35
1089.0
1089.0
Survey of a portion of the
NW ¼ Sec. 35, T.7 N., R.2 E.,
G&S.R.B.&M.
for
S. P. HALLE
W. T. Keplinger · Engineer
August 1955
200.0
Fd. Pipe
W¼ Cor Sec. 35, T7N R2E
G&SRB&M
GLO Brass Cap

DIN 59966