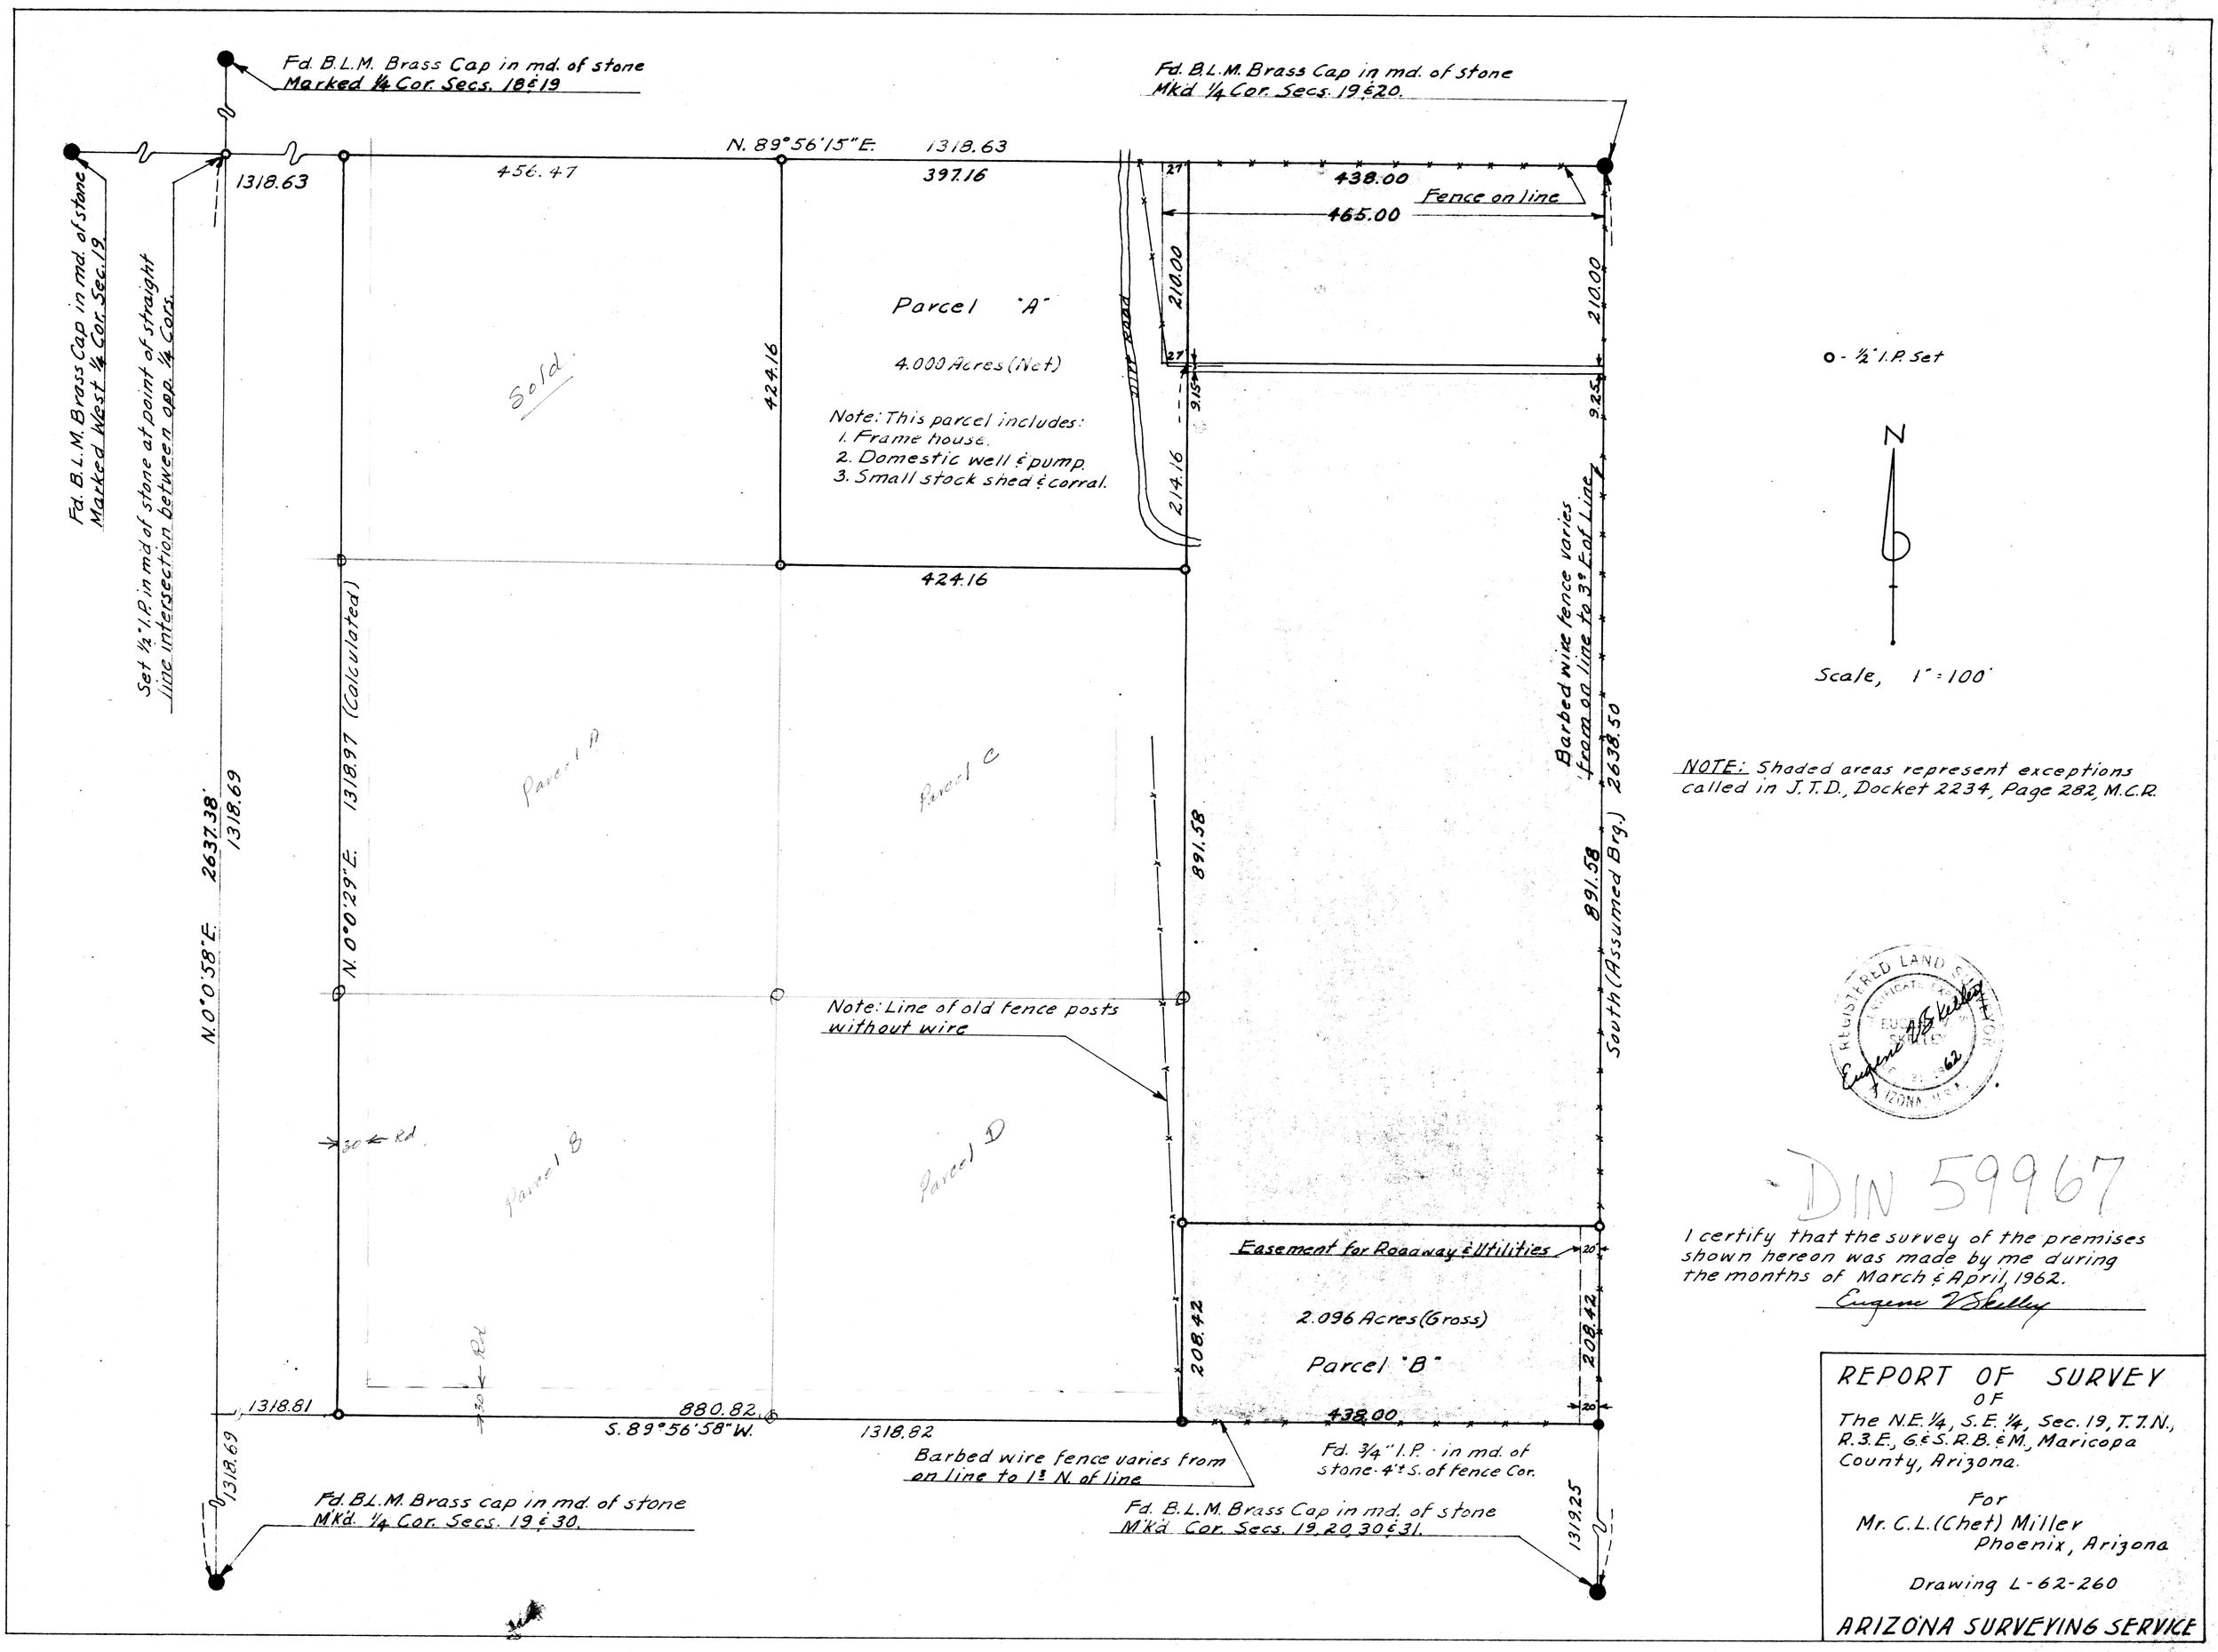

NOTE: Shaded areas represent exceptions called in J.T.D., Docket 2234, Page 282, M.C.R.

REGISTERED LAND SURVEYOR
CERTIFICATE EXPIRES
EUGENE V. SKELLEY
ARIZONA, U.S.A.
Eugene V. Skelley
Dec. 31, 1962

DIN 59967

I certify that the survey of the premises shown hereon was made by me during the months of March & April, 1962.

Eugene V. Skelley

REPORT OF SURVEY
OF
The N.E. 1/4, S.E. 1/4, Sec. 19, T. 7 N., R. 3 E., G. & S. R. B. & M., Maricopa County, Arizona.

For
Mr. C. L. (Chet) Miller
Phoenix, Arizona

Drawing L-62-260

ARIZONA SURVEYING SERVICE